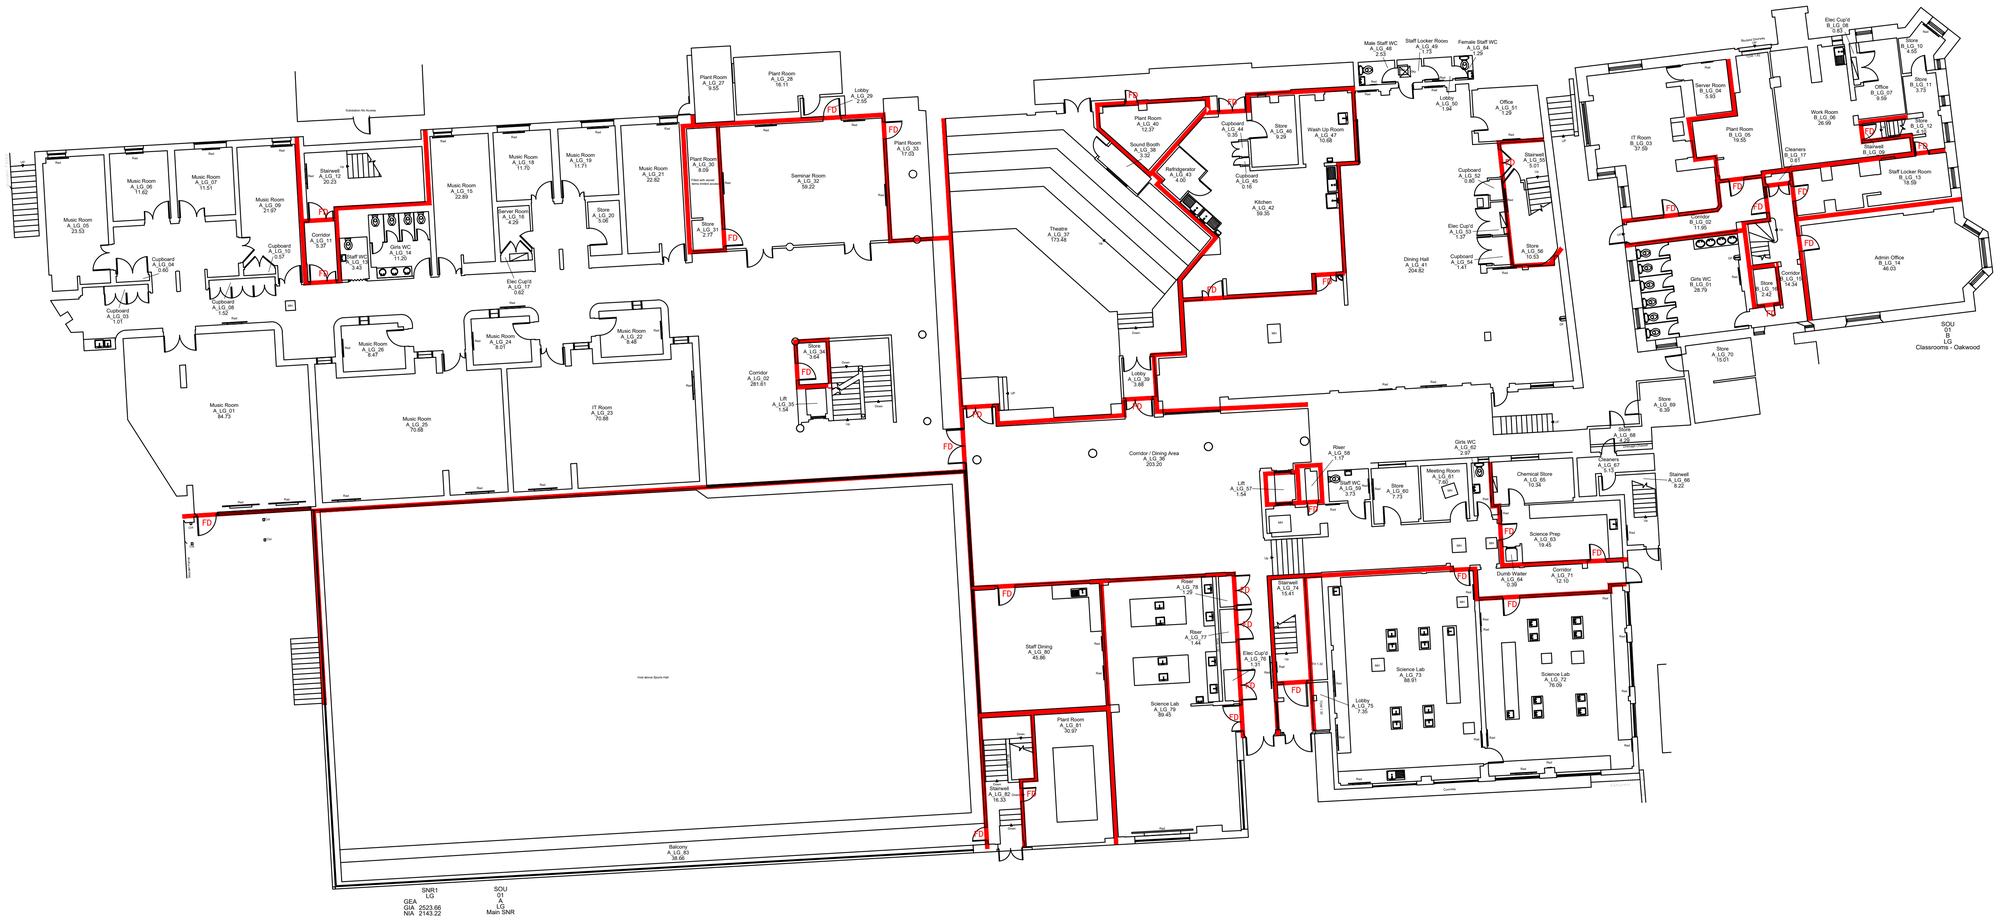

LEGEND

FIRE RATED WALL
(30 MIN FIRE RESISTANT)

FD FIRE RATED DOOR
(30 MIN FIRE RESISTANT WITH SMOKE SEAL)

NOTES

Rev.	Date	Description
-	21/08/19	First Issue

ISSUE FOR INFORMATION

Fire Protection Association

FIRE PROTECTION ASSOCIATION
London Road, Moreton-in-Marsh,
Gloucestershire, GL5 0RH
Tel: 01608 812 505
www.thefpa.co.uk

CLIENT
GDST

SITE
SOUTH HAMPSTEAD HIGH SCHOOL
SENIOR SCHOOL

PROJECT
FIRE STRATEGY

DRAWING TITLE
LOWER GROUND FLOOR
3 MARESFIELD GARDEN
COMPARTMENTATION PLAN

SCALE @ A1	DATE	DRAWN	CHECKED
NTS	21/08/2019	BF	

DRAWING REF.	REVISION
190804-FPA-SNR1-LG-DR-Y-0603	-