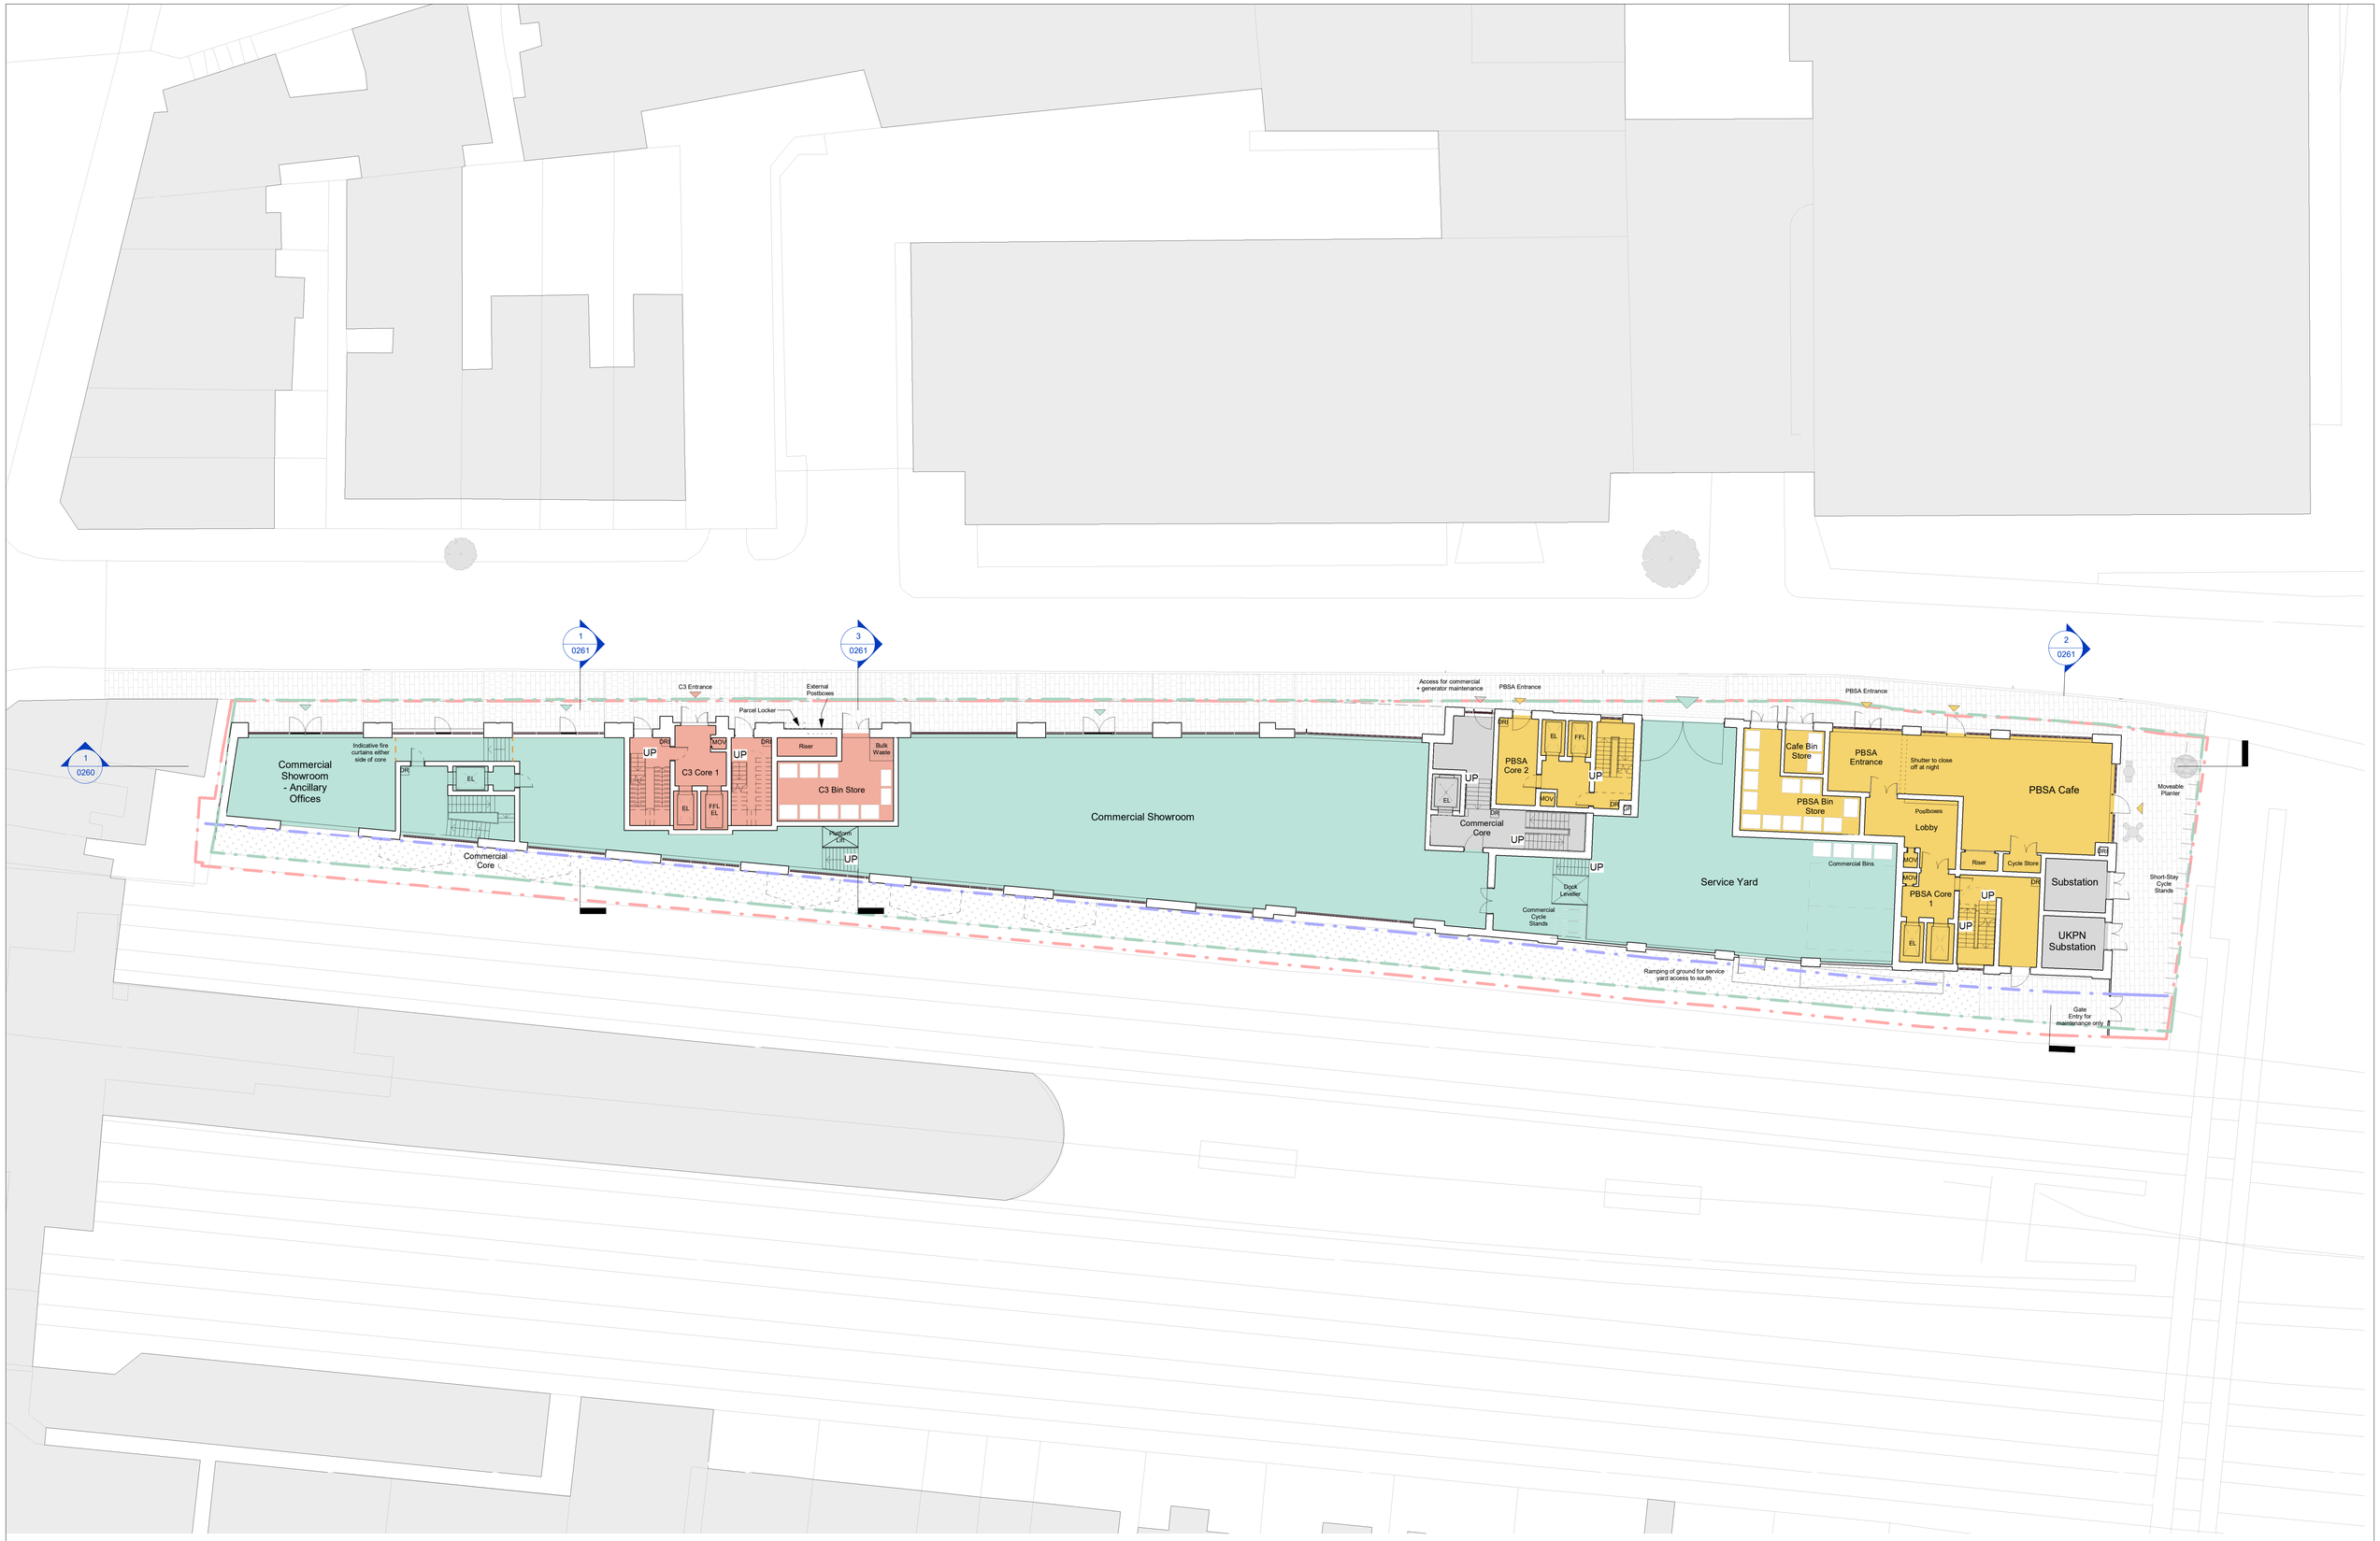

revision	date	drawn	description
PL1	04.04.25	TCO	Issued for Planning

LEGEND

- PBSA Tenure
- C3 Tenure
- Commercial
- Shared Plant
- PBSA Entrance / Access
- C3 Entrance / Access
- Commercial Entrance / Access
- Site Boundary (Site Survey)
- Site Boundary (Site Title)
- 3m Offset from Site Boundary (Site Survey)

Notes: -
Do not scale from drawings unless by agreement with HTA. Use figured dimensions only. Check all dimensions on site prior to commencing the works. Drawing to be read in conjunction with other relevant consultant information.

This drawing is the copyright of HTA Design LLP and must not be copied or reproduced in part, or in whole, without the express permission of HTA Design LLP. Drawing to be read in conjunction with specification.

0m | 4m | 8m | 12m | 16m | 20m

Level 00 (Street Level)
GA Plan

Fifth State
14 Blackburn Road

PLANNING

FST-BRC-HTA-DR-A-0201
number

PL1
revision

1:200 @ A1
scale

FST-BRC
job reference

TCO
drawn

HTA Design LLP
www.hta.co.uk
London | Edinburgh | Manchester | Bristol