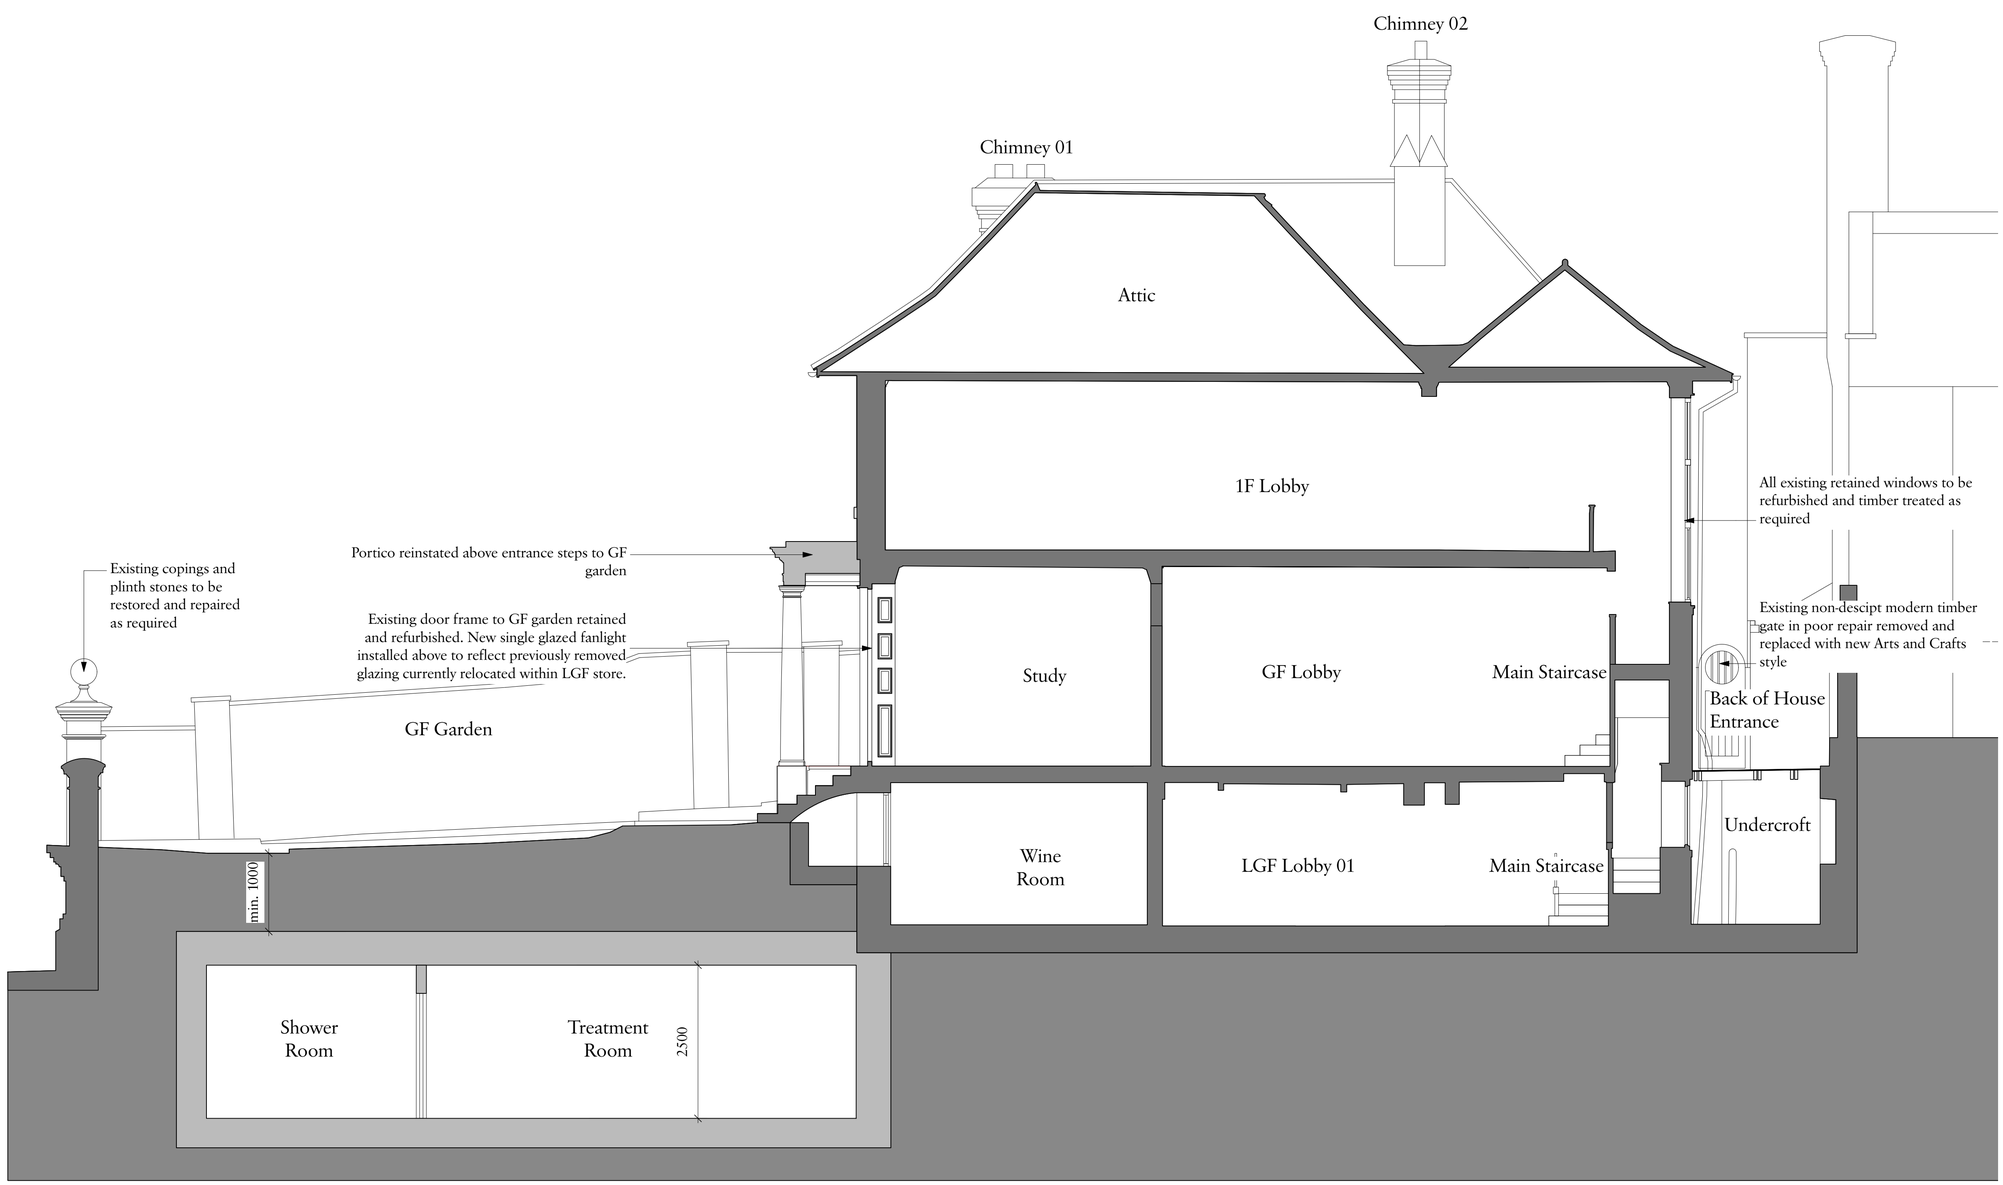

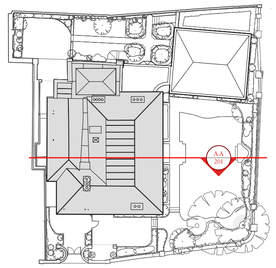

Location Plan
Scale: NTS

0 0.5 1 2m

Key

Existing Wall

Proposed Wall

Rev Date Details By

Charlton Brown
Architecture & Interiors

10-11 St Georges Mews, Primrose Hill, London, NW1 8XE

Telephone +44(0)20 7794 1234
Email office@charltonbrown.com
Website www.charltonbrown.com

Client
Redfrog Property

Project
Frognal Rise House

Drawing Title
Proposed Section A-A

Date 17/04/2025 Drawn LF Checked KM

Scale
1:50@A1 / 1:100@A3

Issue Status
Planning

Project Number 23029 Drawing Number PL-00-201 Revision