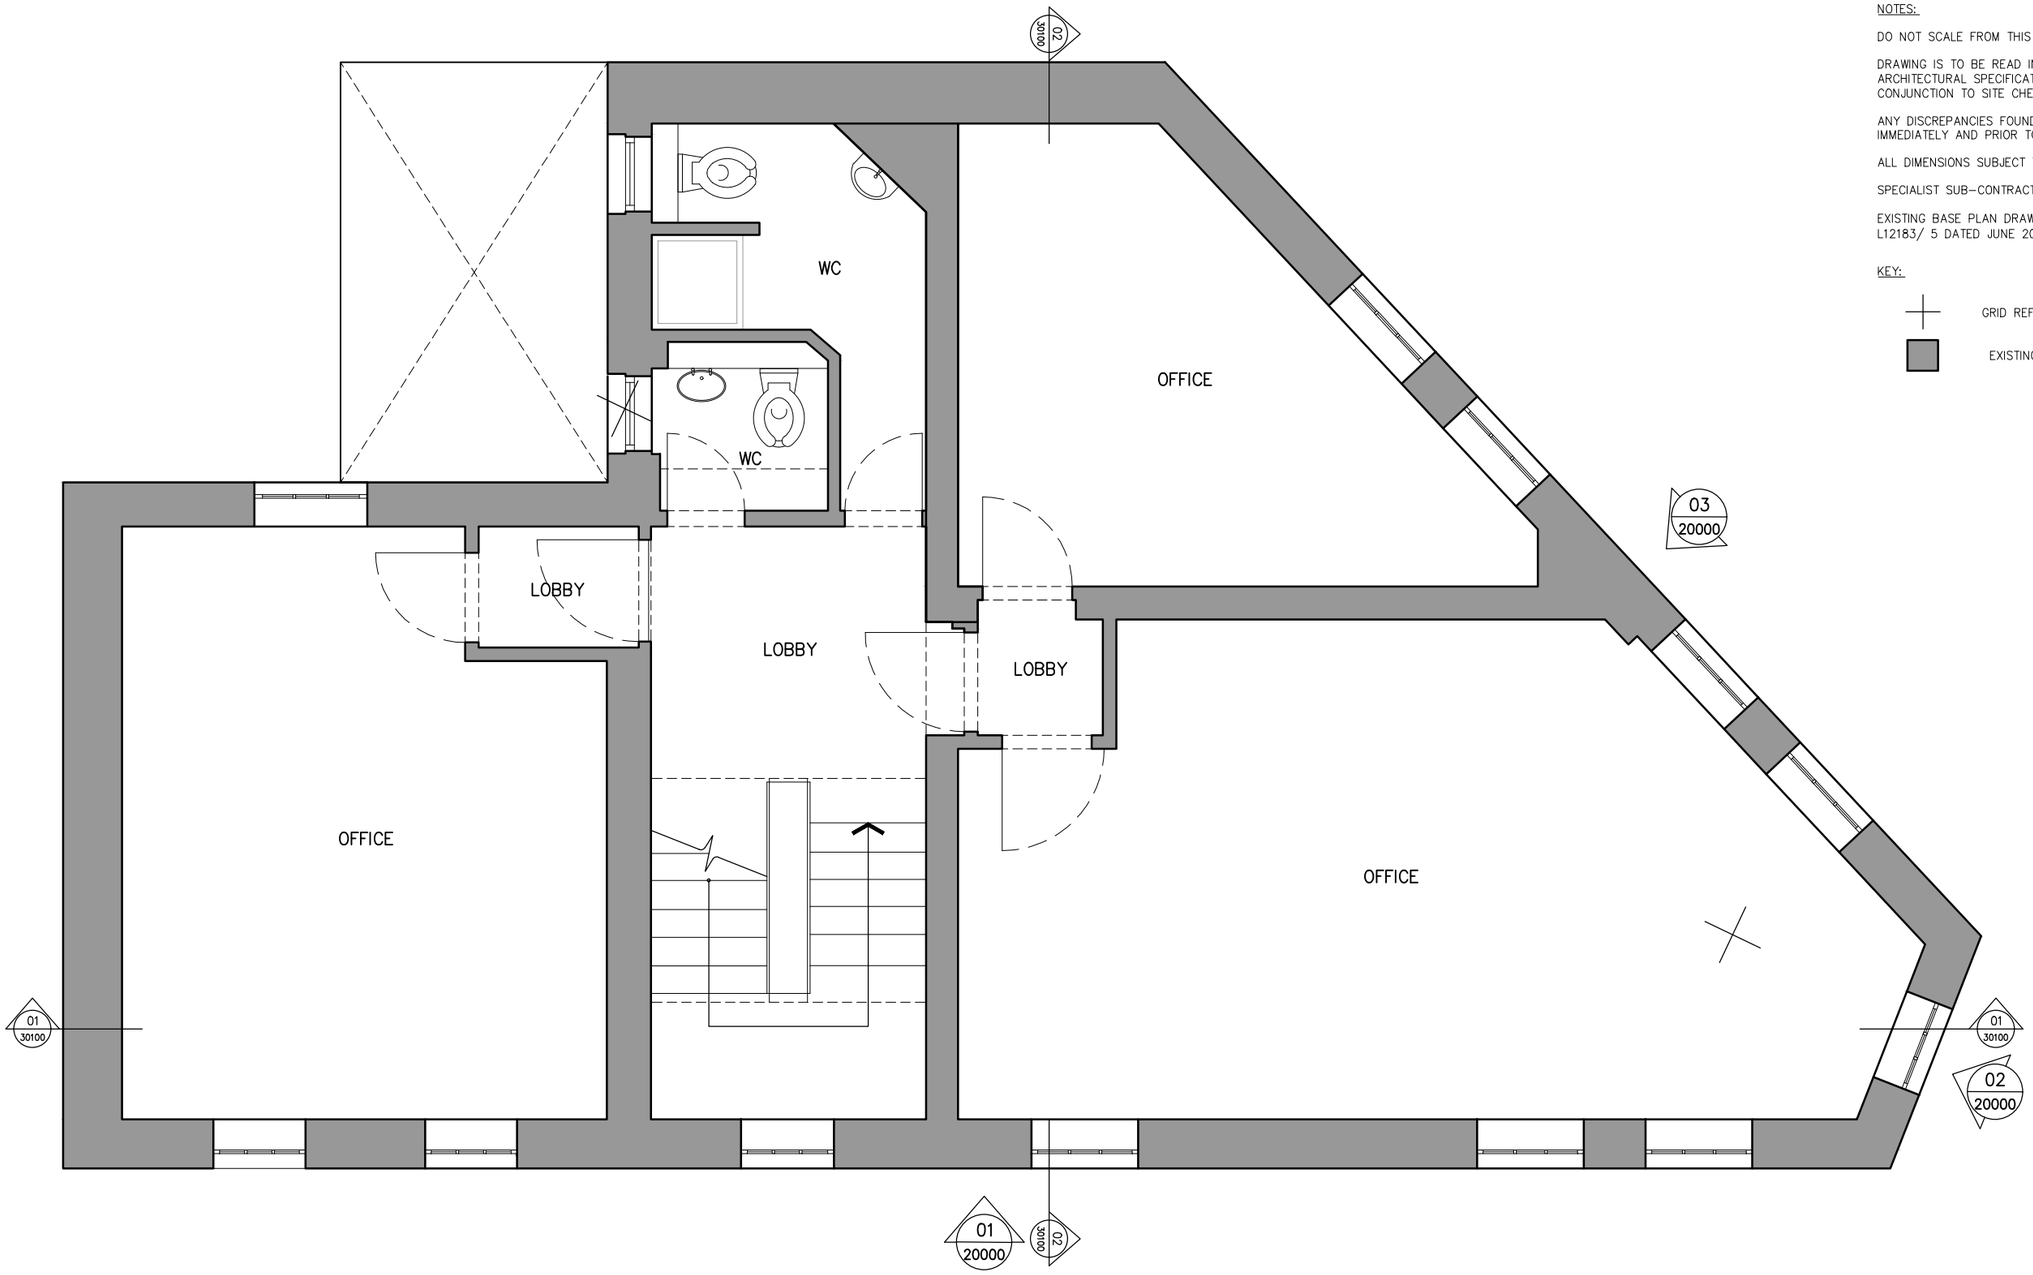

SCALE 1:50 5m

0m 0.5m 1m 1.5m 2m 2.5m 3m 3.5m 4m 4.5m

NOTES:

DO NOT SCALE FROM THIS DRAWING.

DRAWING IS TO BE READ IN CONJUNCTION WITH ALL OTHER ARCHITECTURAL DRAWINGS, THE ARCHITECTURAL SPECIFICATION, ALL ENGINEERS DRAWINGS, ENGINEERS' SPECIFICATIONS AND IN CONJUNCTION TO SITE CHECK DIMENSIONS.

ANY DISCREPANCIES FOUND ON THE DRAWINGS, SPECIFICATIONS OR ONSITE TO BE COMMUNICATED IMMEDIATELY AND PRIOR TO COMMENCEMENT OR CONTINUATION OF WORKS.

ALL DIMENSIONS SUBJECT TO CONFIRMATION NY SITE DIMENSIONS.

SPECIALIST SUB-CONTRACTOR DRAWINGS TO BE PROVIDED FOR APPROVAL PRIOR TO FABRICATION.

EXISTING BASE PLAN DRAWN FROM SURVEY CARRIED OUT BY LASER SURVEYS. DRAWINGS L 12183/ 1 – L12183/ 5 DATED JUNE 2024. ALL DIMENSIONS SUBJECT TO CONFIRMATION BY SITE MEASUREMENTS.

KEY:

GRID REFERENCE FOR FLOOR LEVELS

EXISTING MASONRY CONSTRUCTION

REV	DATE	DESCRIPTION
–	11.04.2025	PLANNING ISSUE

2–6 LEEKE STREET
OFFICE REFURBISHMENT

EXISTING
FIRST FLOOR GENERAL ARRANGEMENT

mcdonaldarchitects.co.uk
SPACES | 17 City North Place | London | N4 3FU | t +44 (0)20 7281 2200

CHECKED	DM	DATE	APR 2025	SCALE	1:50 @ A3
DRAWN	SA	NUMBER	1580–10101	REVISION	–