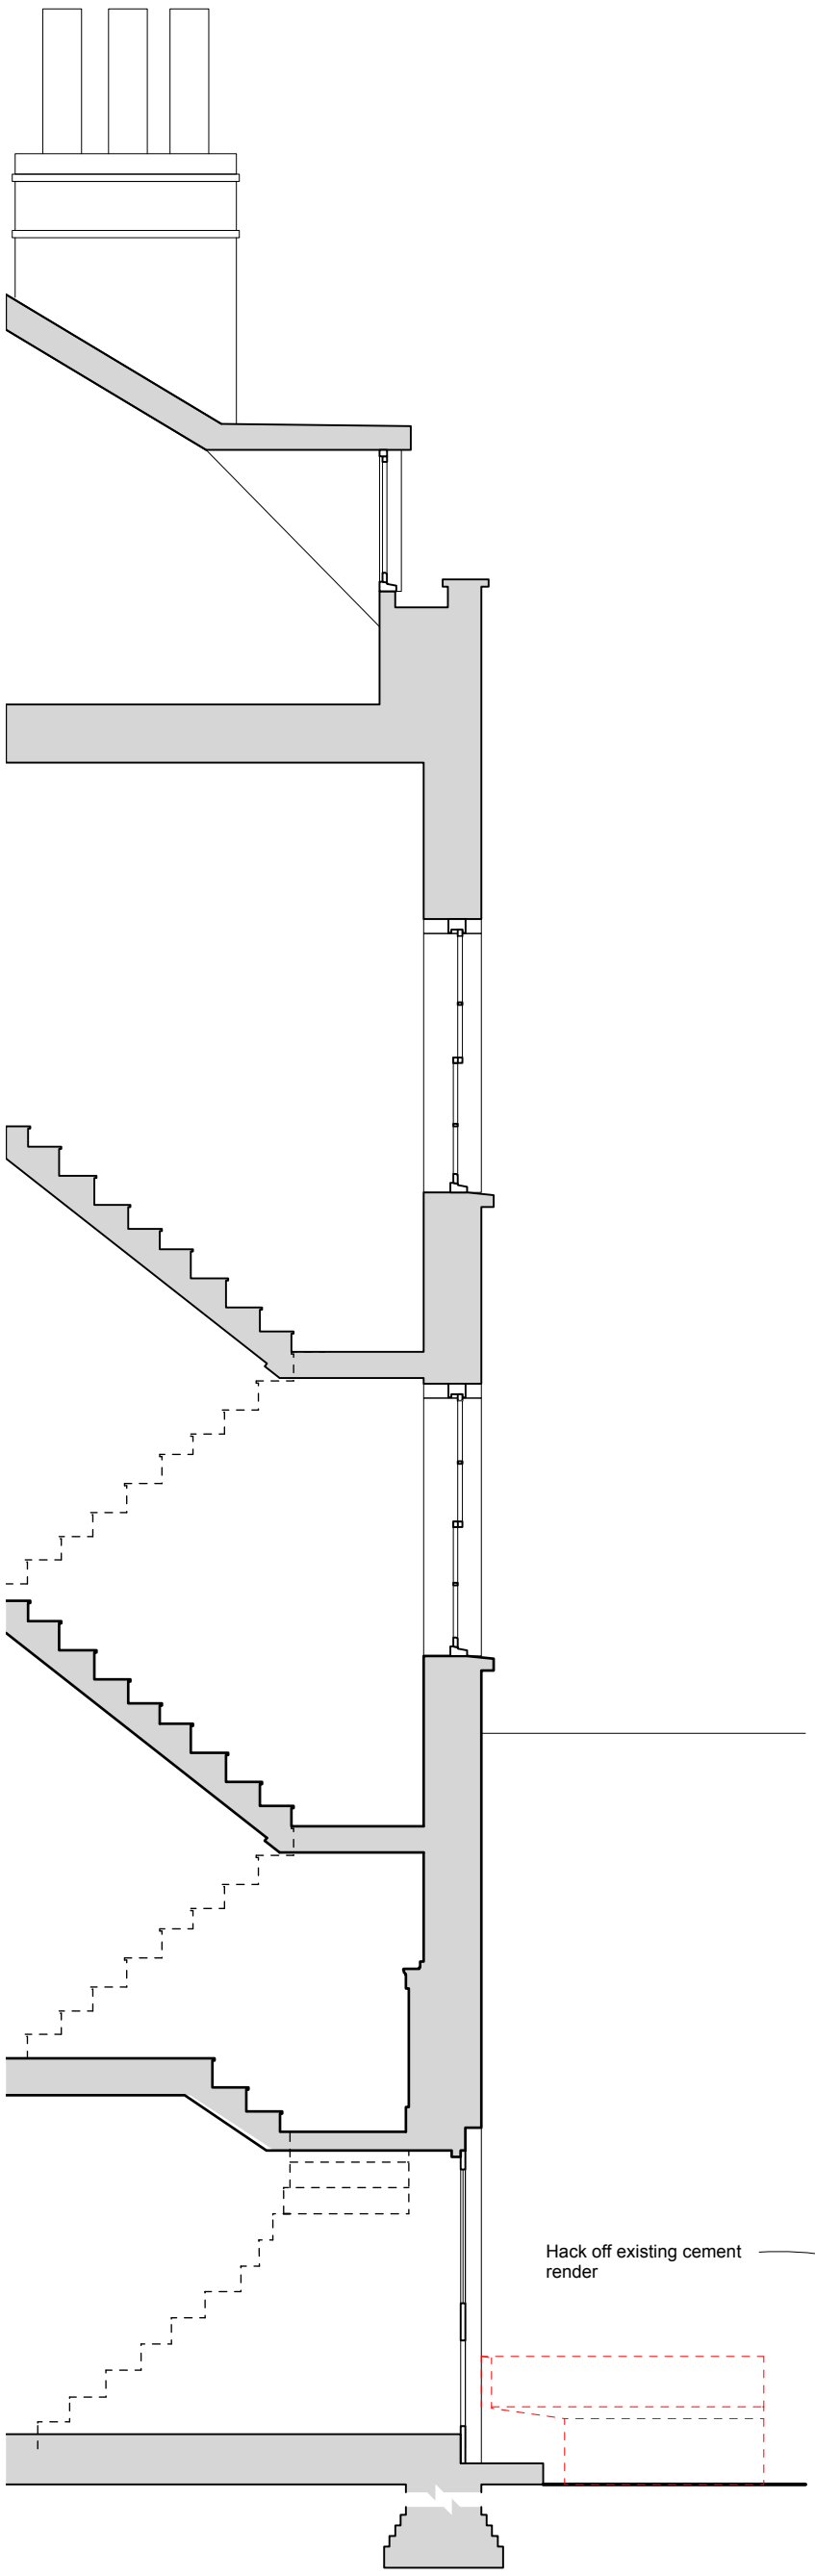

SECTION A-A
1:50

REAR ELEVATION
1:50

PROPOSED WORKS TO REAR ELEVATION

Butler Hegarty Architects
Unit 3.2, Islington Studios, 159-163 Marlborough Road, London, N19 4NF
tel: 020 72638933 email: mail@butlerhegartyarchitects.co.uk

0 1m 2m 3m
1:50 Scale Bar

12 New End
Title: Proposed Works to Rear Elevation
Drawing No: 0422322-**1.003** Scale: 1:50 @ A3