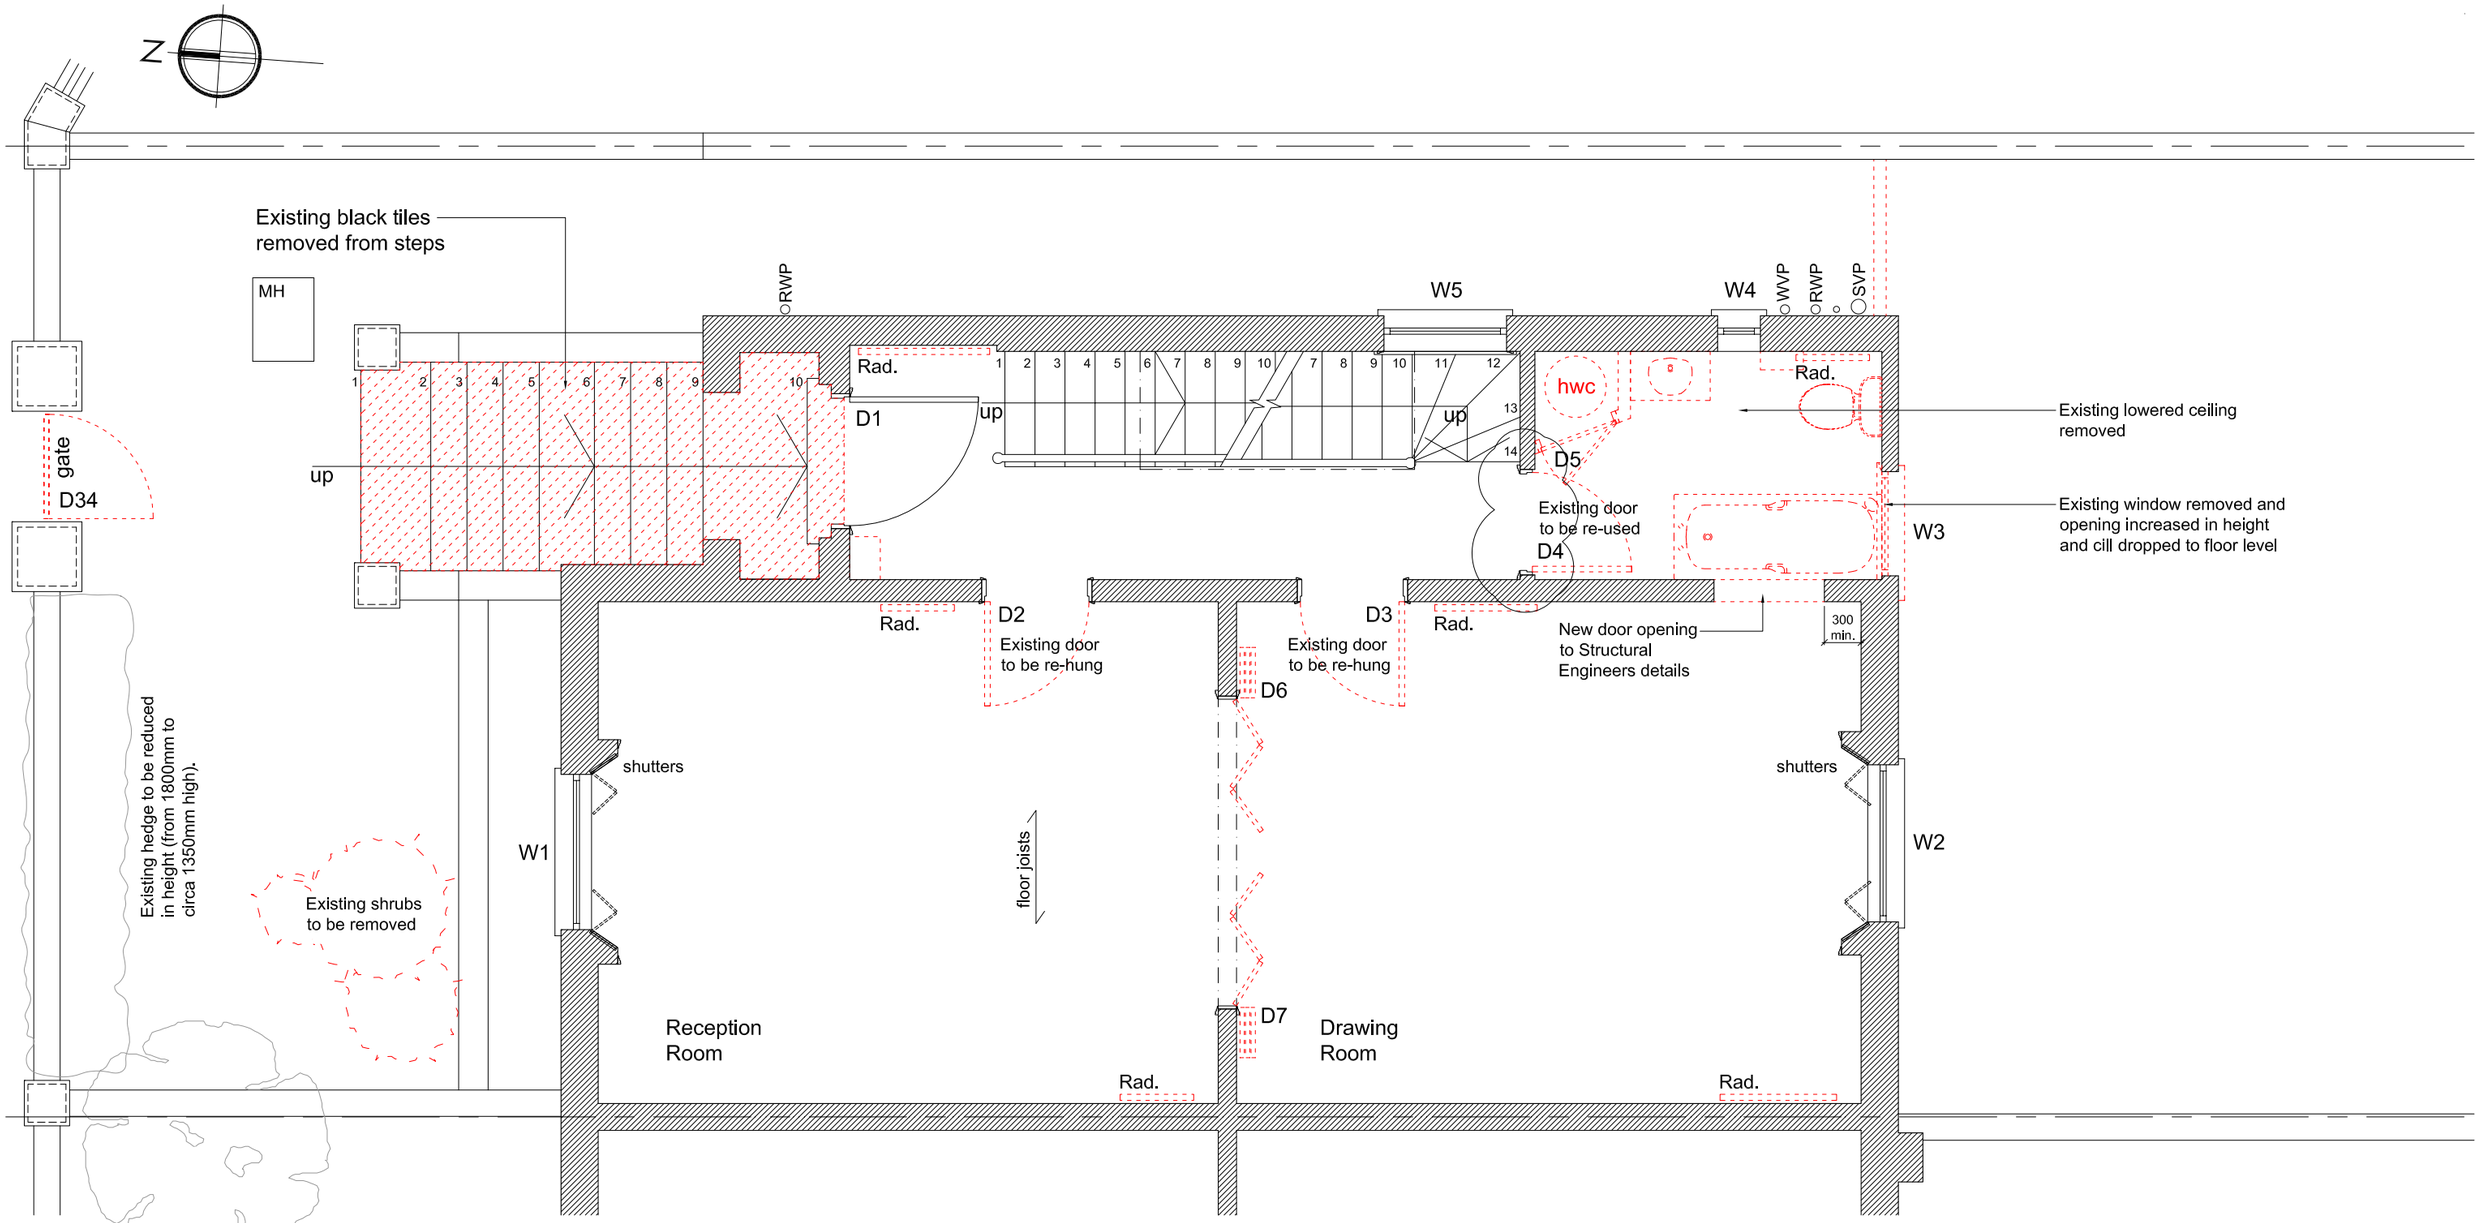

Ground Floor Plan as Existing - Downtakings

Scale 1:50 @ A3

Denotes downtakings

0 1 2 3 4 5m

Scale 1:50

Notes:
1. All sizes to be taken and checked on site by the contractor prior to preparation of shop drawings or fabrication of parts.
2. This drawing should not be scaled. Any discrepancies to be brought to the immediate attention of the designer.

COPYRIGHT OF DESIGN AND DRAWING RESERVED

REV. B.	EXTENT OF DOWNTAKING REDUCED TO ADDRESS PLANNING COMMENTS	23.11.16
REV. A.	UPDATED FOR TENDER ISSUE	28.10.16

Project 1 PROVOST RD, LONDON NW3 4ST

[redacted]

Title GROUND FLOOR PLAN AS EXISTING - DWONTAKINGS

Project No. 160901 Dwg. No. 160901-004.2

Scale 1:50 @ A3 Date SEPT 2016

Drawn CAD Revision B

Issue Purpose

PLANNING

absolute detail

t + f 01628 528492

m 07824 641414

e alison@absolutedetail.me

w absolutedetail.me