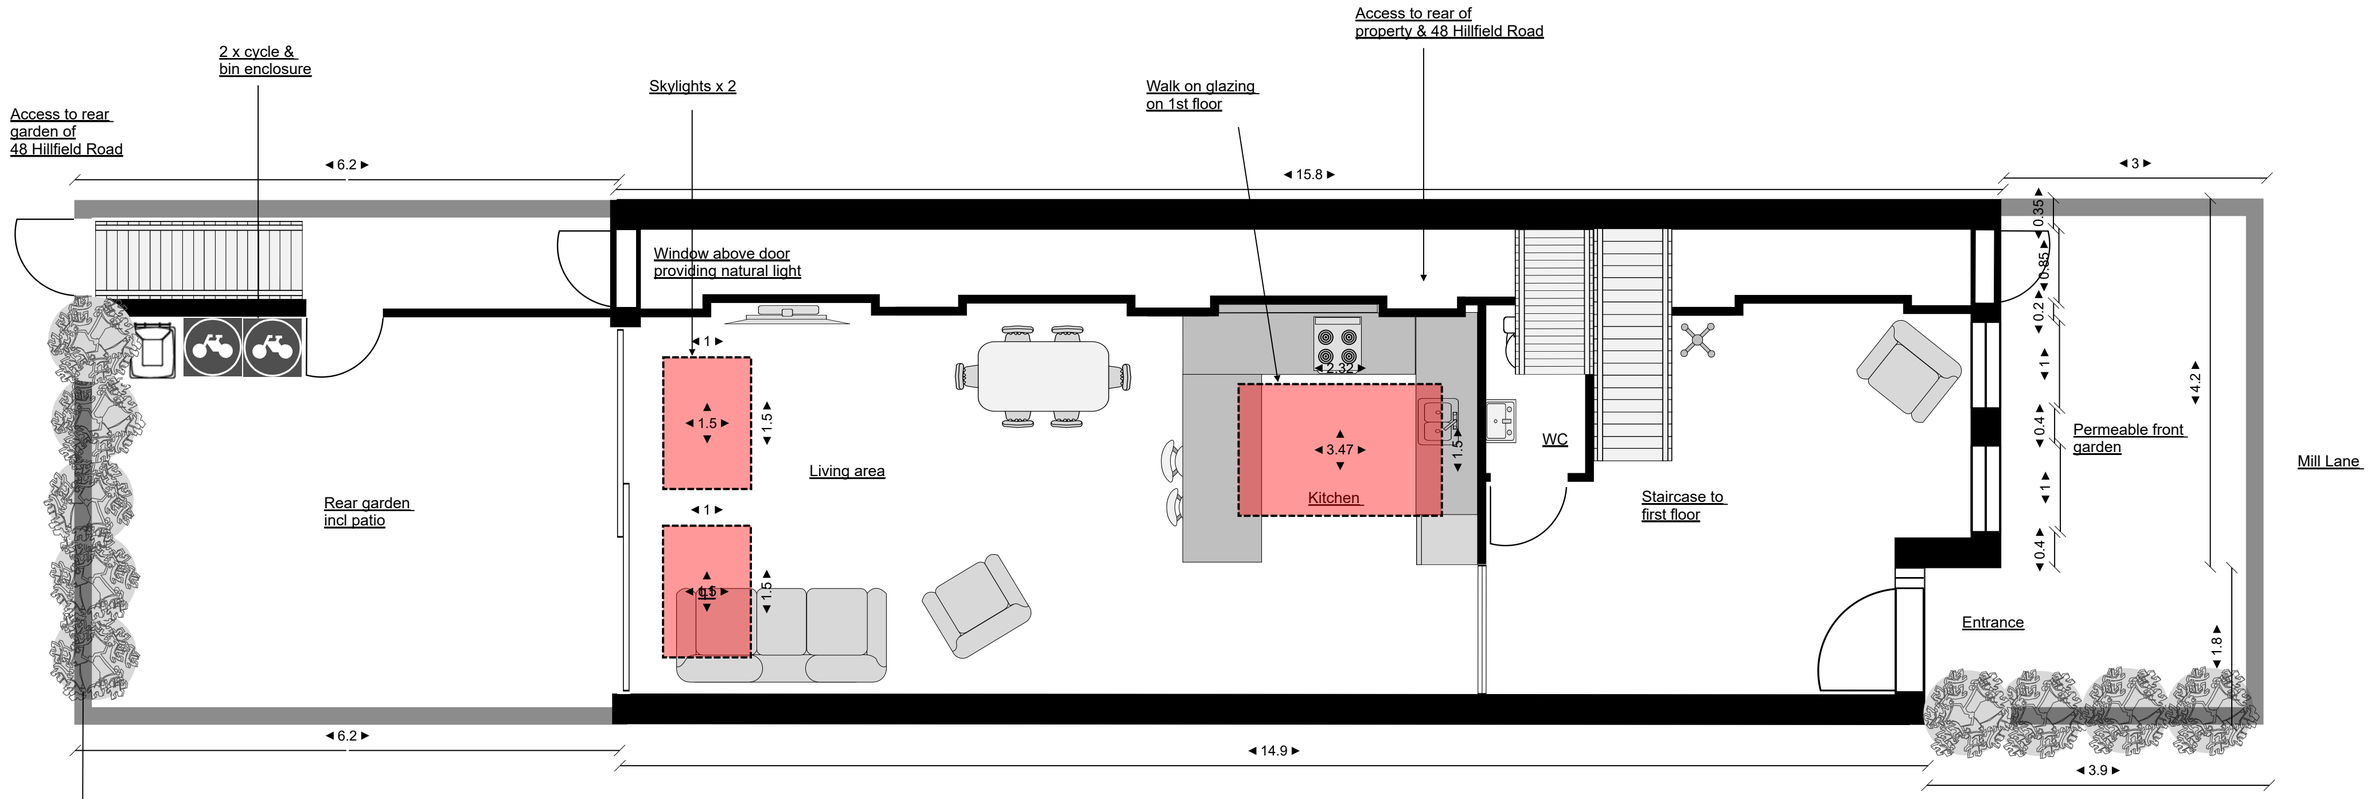

Site:	**Rear of 48 Hillfield Road**	Drawing: **For Planning**	Project: **New dwelling**	Drawn: **LP Associates**	NORTH	
Title: **Proposed dwelling unit ground floor plan**		Scale: **1:50 @A2** 0.0 0.5 1.0 1.5 2.0 2.5 3.0 **0**	Date: **15/4/2025**	Rev: **V1**		