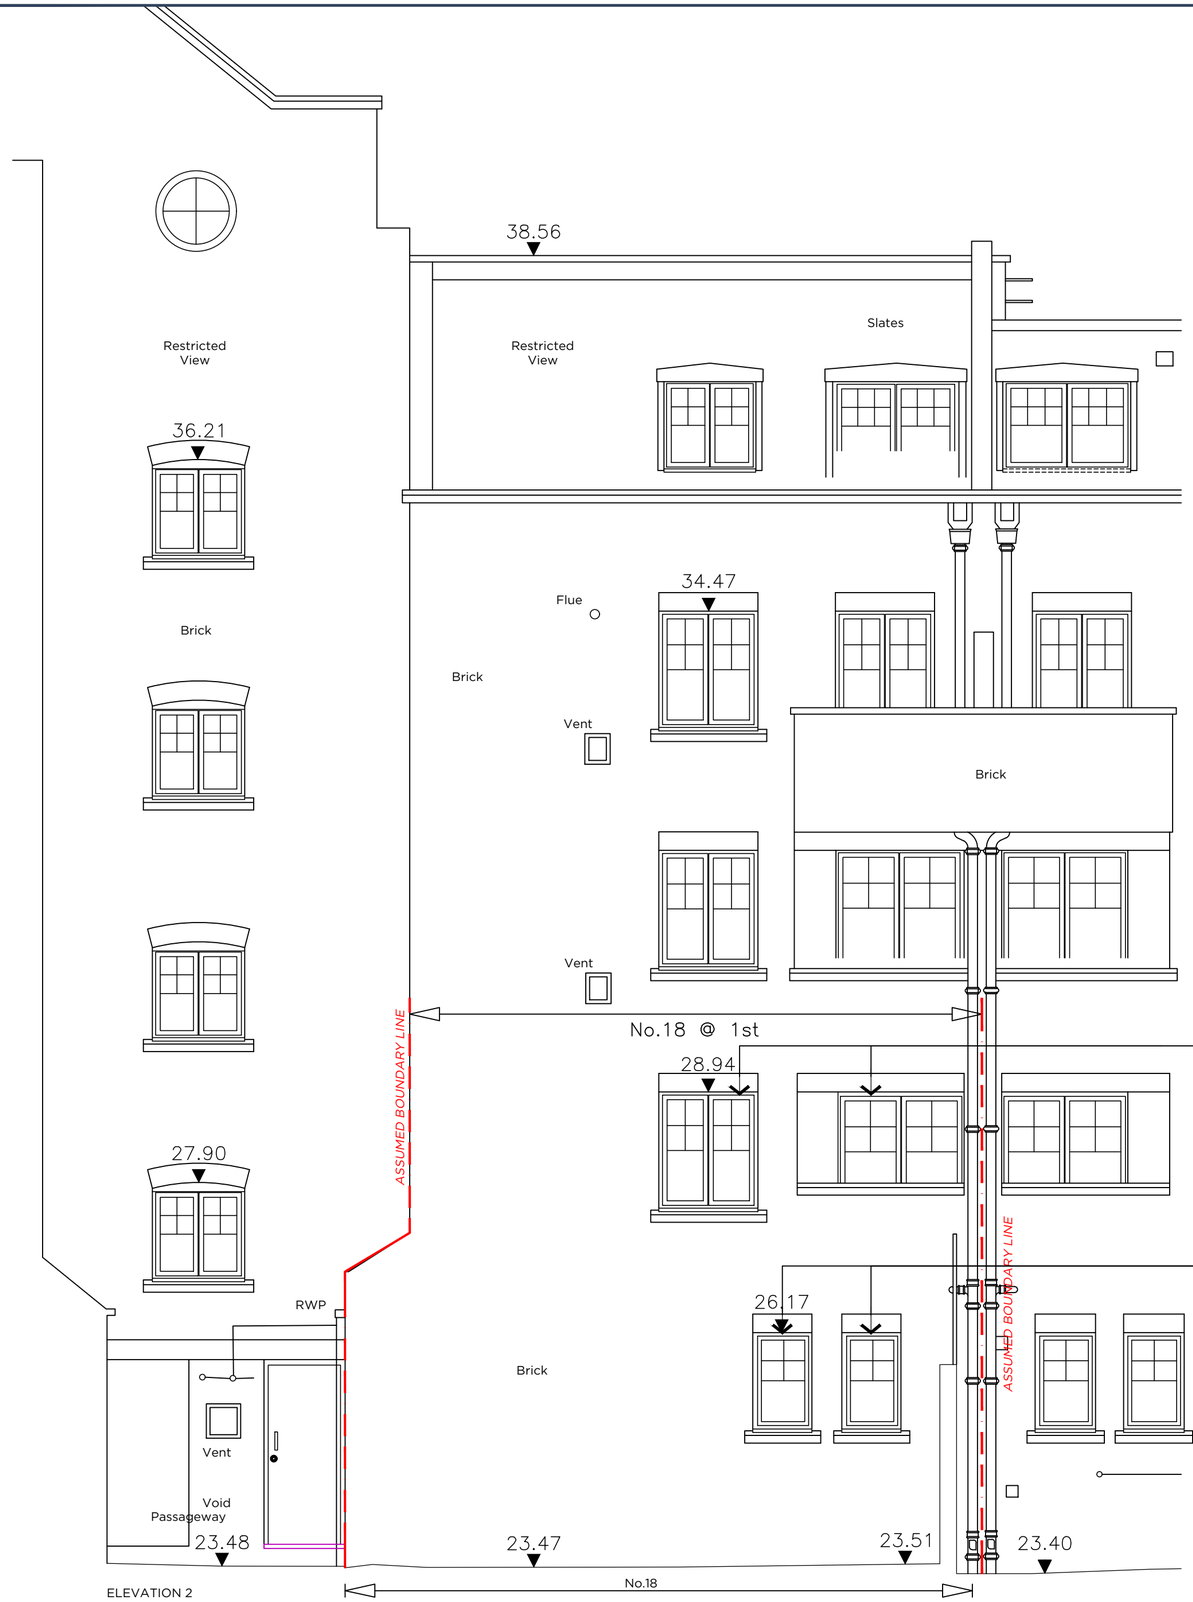

ELEVATION 2

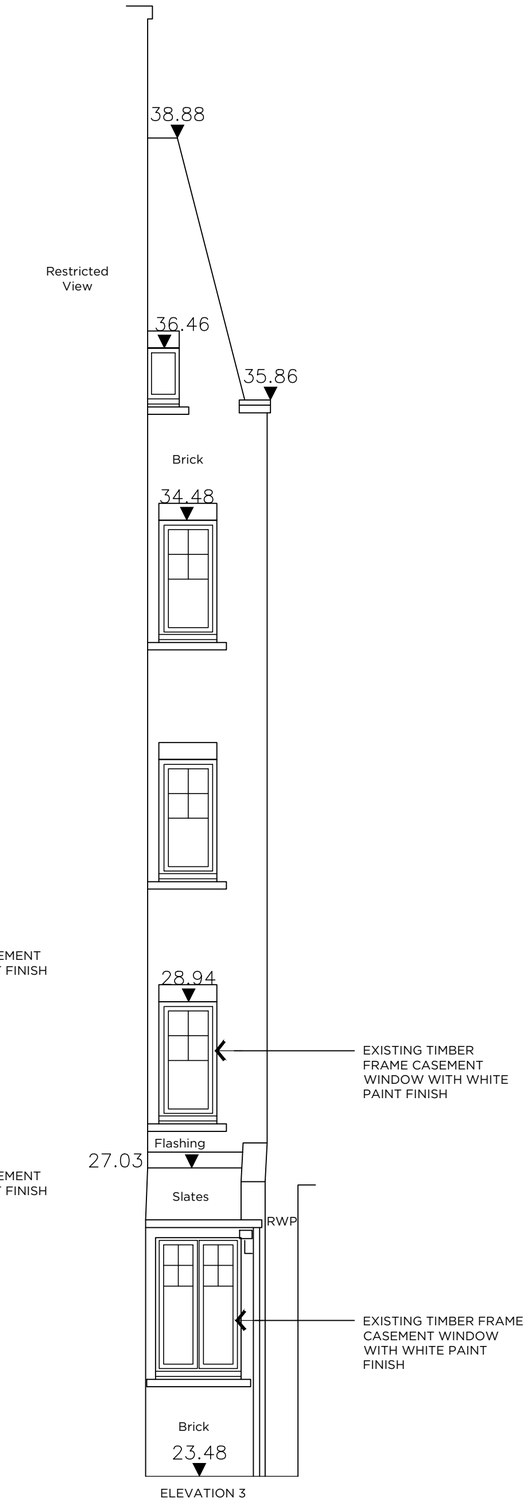

ELEVATION 3

0 0.5 1 1.5 2 2.5m
1:50

Rev	Revision	Date	By
P5	PLANNING ISSUE	23.06.23	AL
P4	DRAFT PLANNING	16.06.23	AL
P3	DRAFT PLANNING	01.06.23	AL
P2	DRAFT PLANNING	12.05.23	AL
P1	PRELIMINARY ISSUE	18.04.23	LT

NOTES

All setting out dimensions and points will be found on the construction issue drawings

All dimensions to be checked on site prior to commencement of works. Do not scale this drawing

PLANNING

PROJECT
18 PARKER STREET

TITLE
EXISTING
REAR AND FLANK ELEVATIONS

SCALE 1:50 @ A2

DATE 18.04.2023

DRAWING NO 637 E 201

REVISION P5

GRAVITY DESIGN

Old Bank Court, Morocco Street, London SE1 3HB
+44(0)20 7089 9134 studio@gravitydesign.uk.com