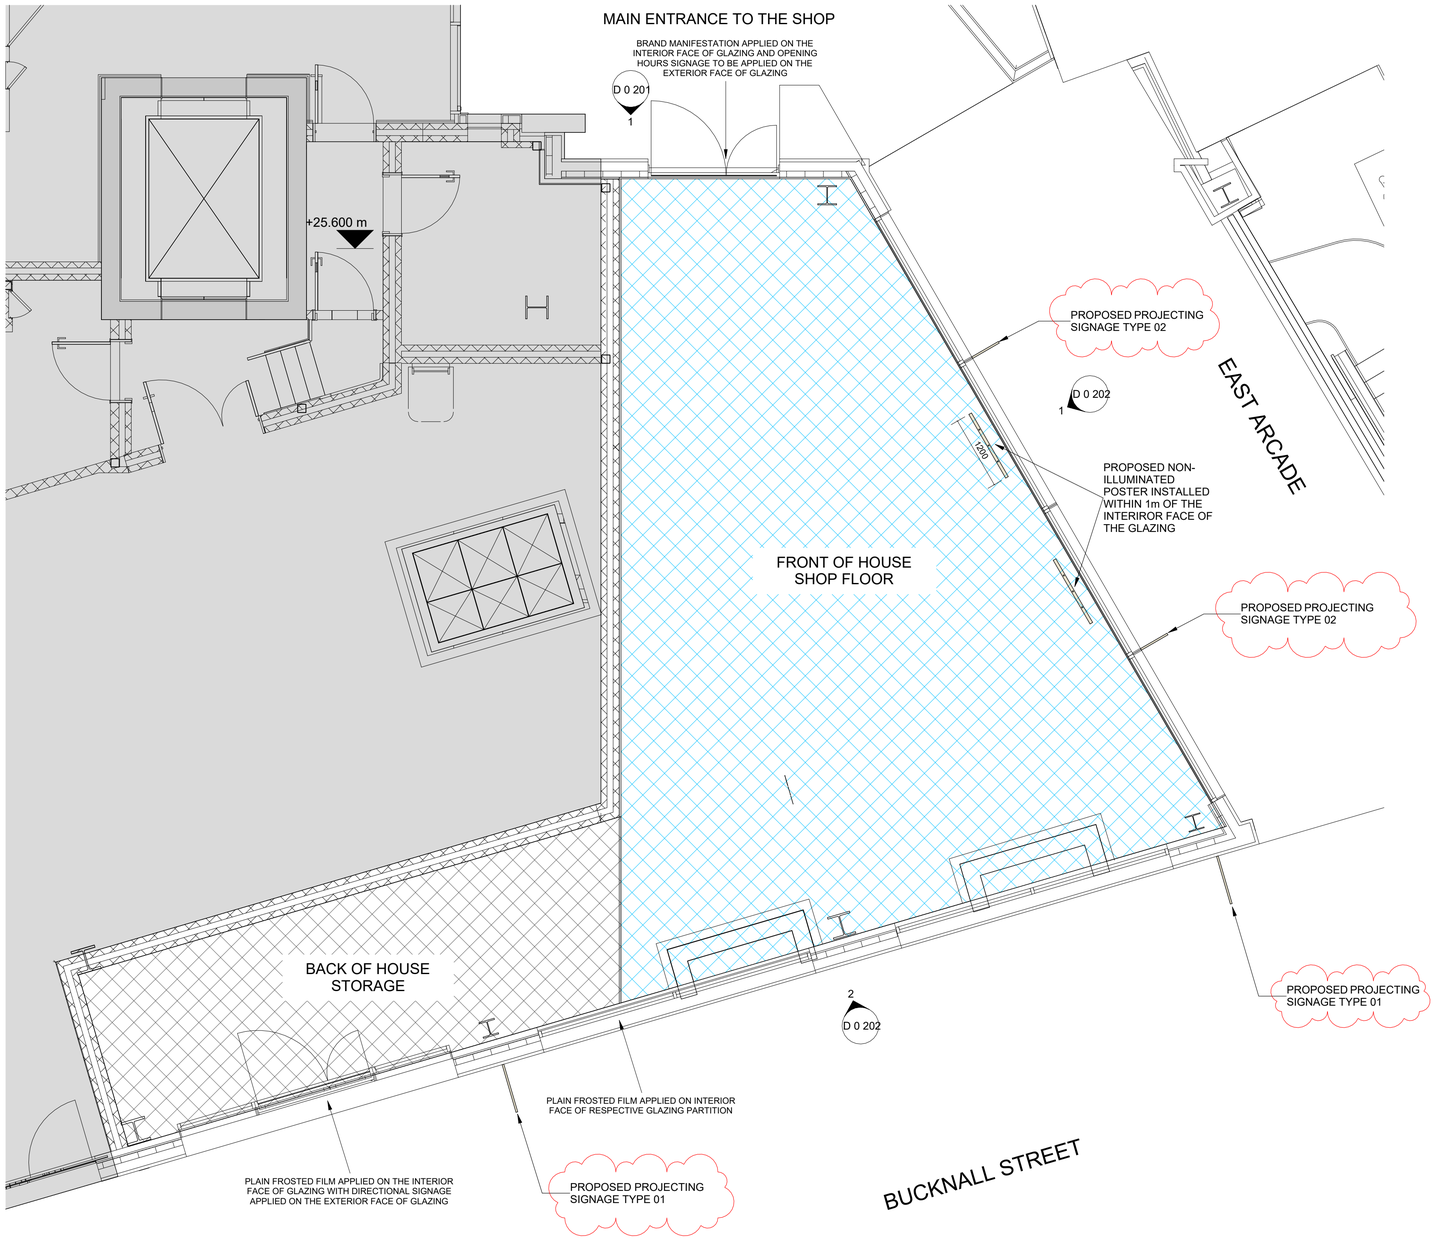

0 0.5m 2m
1:50 1m 4m

25/04/2025 10:03:41

Client Name

GlaxoSmithKline

Structural Engineer Name

Services Engineer Name

Consultant Name

Key plan

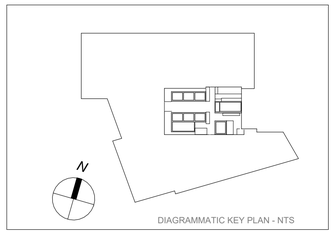

NOTES:
Do not scale. Figured dimensions only to be taken from this drawing. Check dimensions on site & report discrepancies to the architect.

This Drawing is protected by copyright. ©

All areas have been measured from current drawings.They may vary because of (EG) survey, design development, construction tolerances, statutory requirements or re-definition of the areas to be measured.

GENERAL ARRANGEMENT PLAN LEGEND	
	WORKS WITHIN PROTECTED AREAS, LANDLORD'S DEMISE AND WORKS NOT IN CONTRACT.
NAME 01-## __m²	**ROOM TAG:** ROOM NAME ROOM NUMBER (LEVEL-ROOM NO) AREA
PLAINEYANDSH	REVERSE CLOUDS INDICATE AREAS IN ABEYANCE, SEE NOTES IN RED

NOTE

- Plan shown and base-build CAD geometry are supplied by landlord and is not surveyed. Contractor shall be responsible for any survey or site verification.
- All drawings are subject to Planning and Building Control consent.
- The details shown are for design intent purposes only and are subject to further design development with suppliers and sub-contracters.
- Proposals subject to consultation and approval from Local Authority Building Control or an Approved Inspector.
- All setting out dimensions should be checked on-site prior to construction and any discrepancies and/or omissions should be reported to the Architect immediately

No. Revs	Date	Comment	Drawn	Checked
I2	25/04/2025	Annotation updated to planning consultants comments	LB	KC
I1	19/03/2025	First issue for client approval	LB	KC

Issue Purpose

Information

tp bennett

One America Street | London SE1 0NE UK +44 (0) 20 7208 2000
www.tpbennett.com

Project

GSK Retail Unit 5
GSK HQ, 79 New Oxford St
London WC1A 1DG

Drawing Title

Proposed Level 00
General Arrangement Plan

Drawn	Date	Scale @ A1
LB	19/03/2025	1 : 50

tp bennett Project No.	Drawing Number	Rev
D6726	D 0 100	I2

BIM Model Ref: D6726-TPB-ZZ-ZZ-M3-A-00001-S0-P01