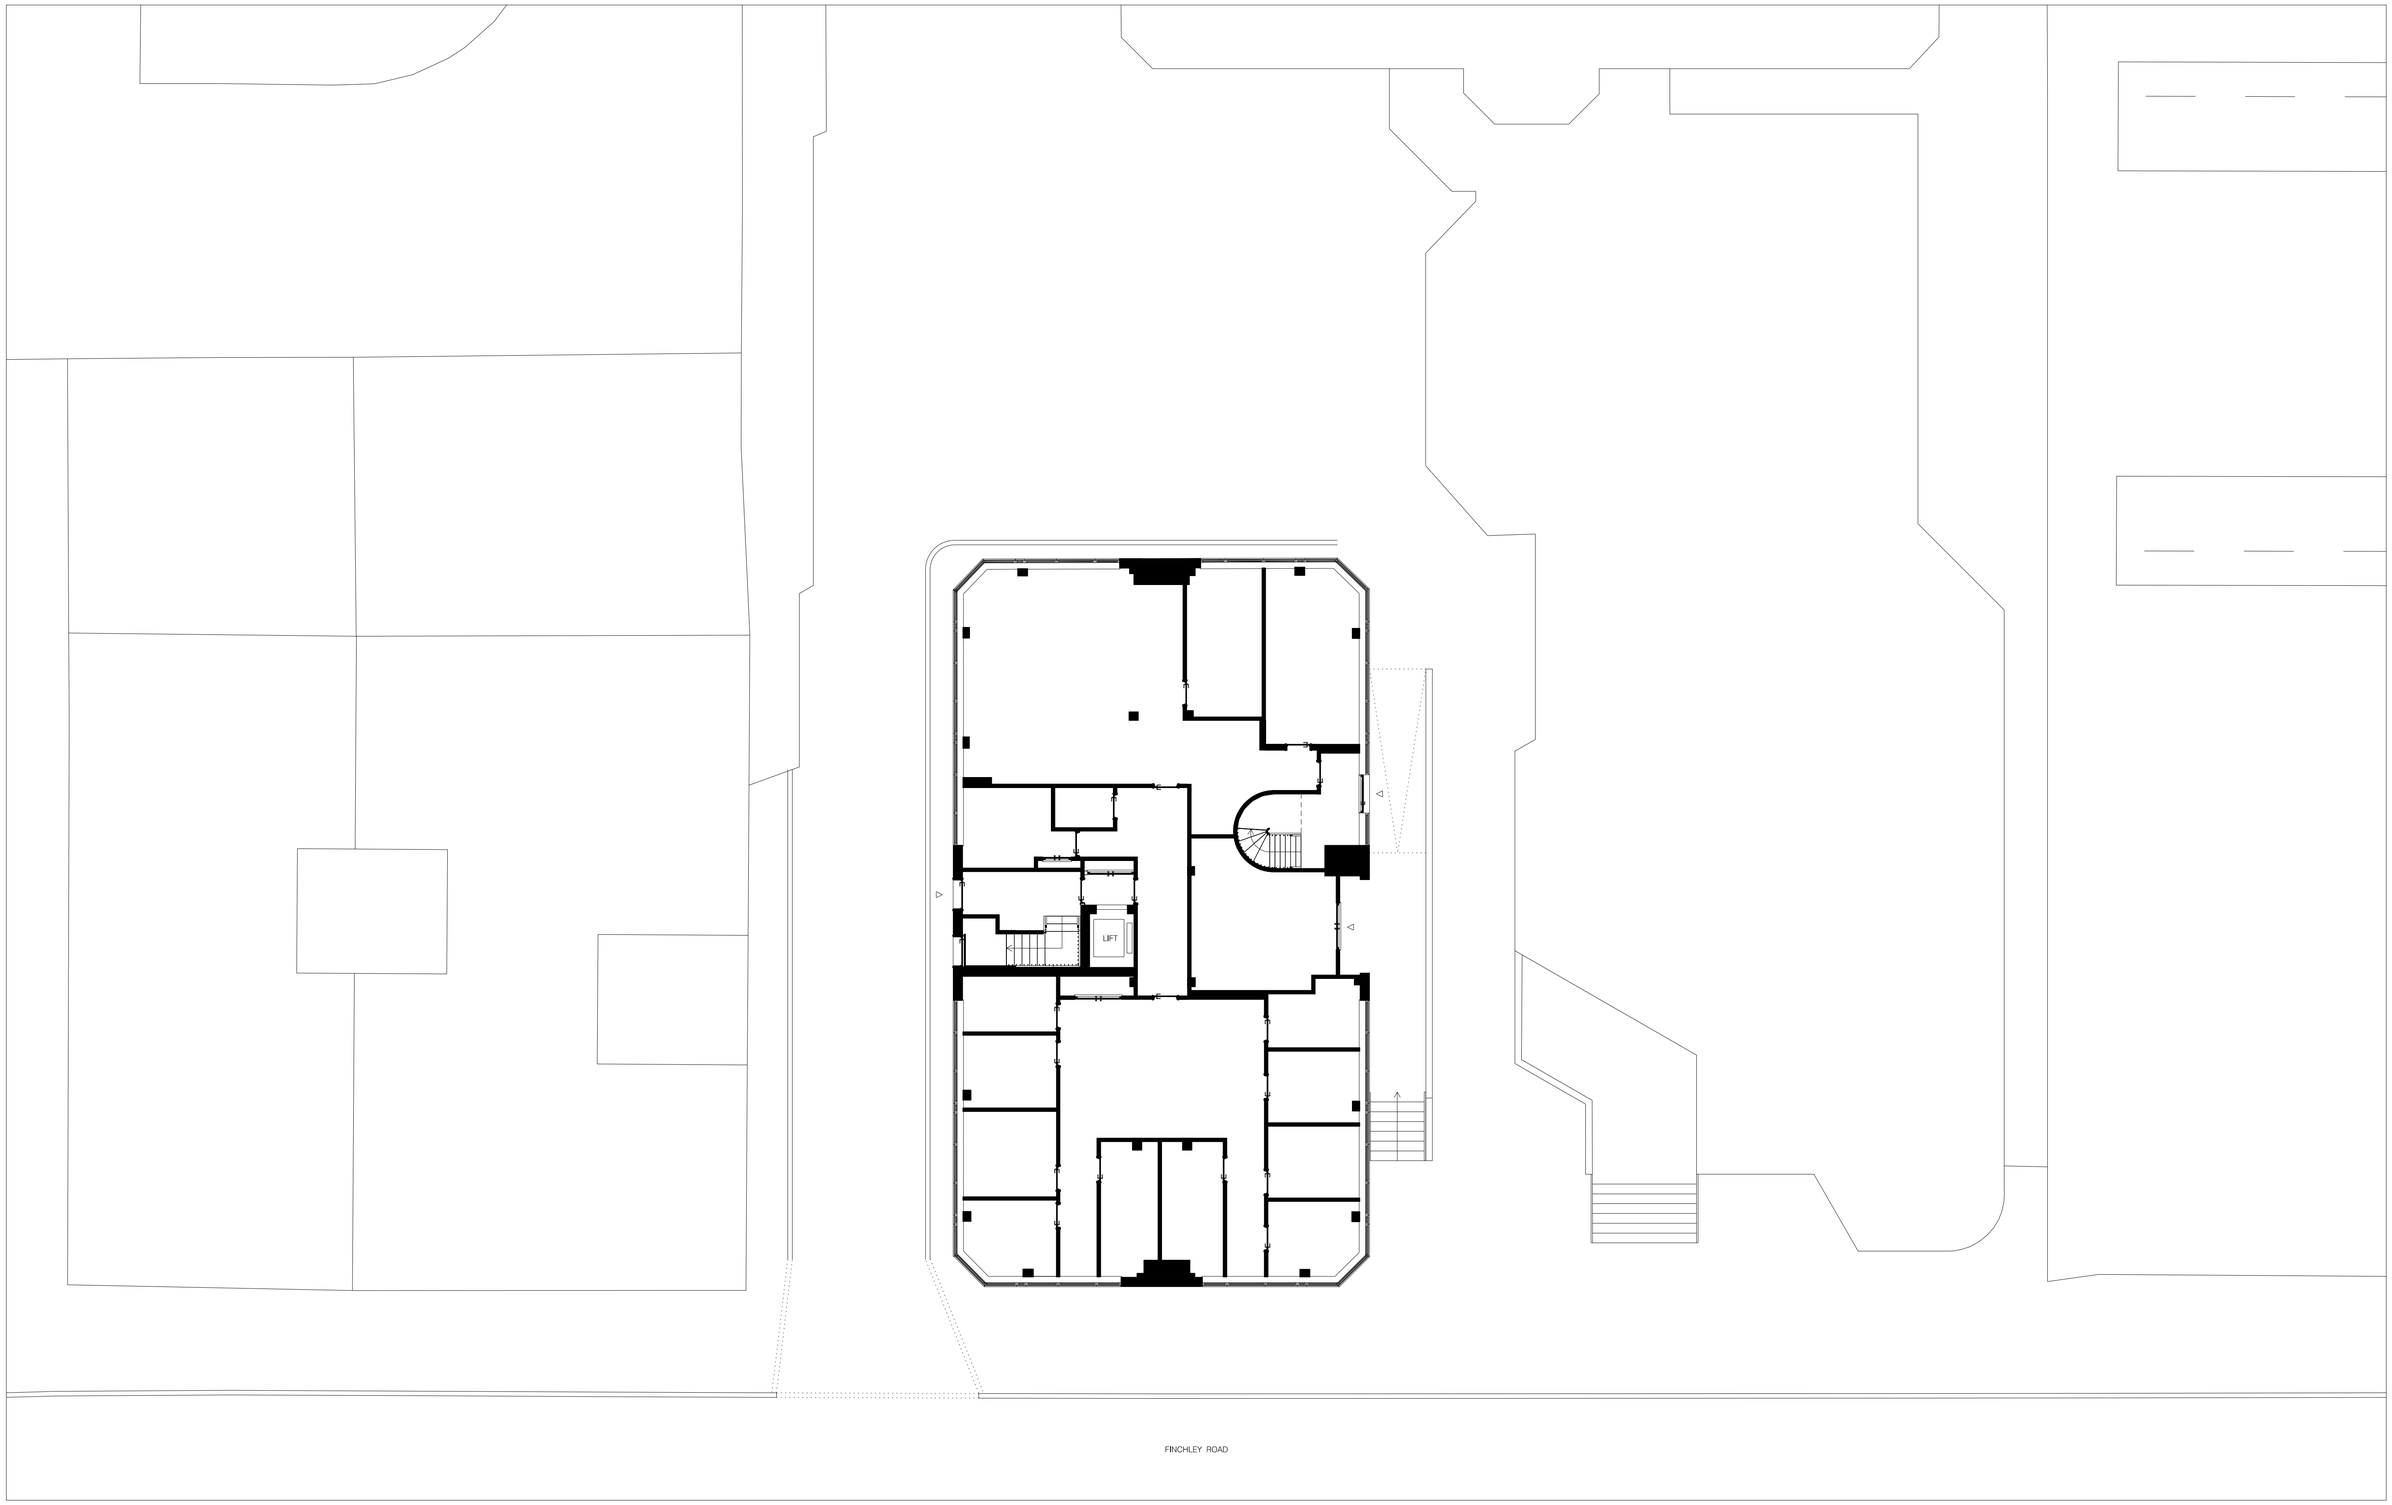

1 EXISTING GROUND FLOOR PLAN

0 1 2 3 4 5 10m

REV	PURPOSE (INFORMATION, COMMENT, PLANNING, TENDER, CONSTRUCTION)	DATE
03	ISSUED FOR PLANNING	11.04.25

NOTES
1. Do no scale directly off this drawing. Dimensions should be obtained from the architect.
2. The design and these drawings are the sole copyright of Amin Taha Architects (trading as GROUPWORK), 15A Clerkenwell Close, London EC1R 0AA, T. 020 7253 9444 F. 020 7253 9555.

GROUPWORK

CLIENT
KENNEDY GROUP

PROJECT TITLE
LIEF HOUSE, 3 SUMPTER CLOSE, LONDON, NW3 5HR

DRAWING TITLE
EXISTING GROUND FLOOR PLAN

PURPOSE	SCALE A1	SCALE A3	DB	CB	DATE
P	1:100	1:200	AC	AT	APR 25
DRAWING NO. 288–900					REVISION 03