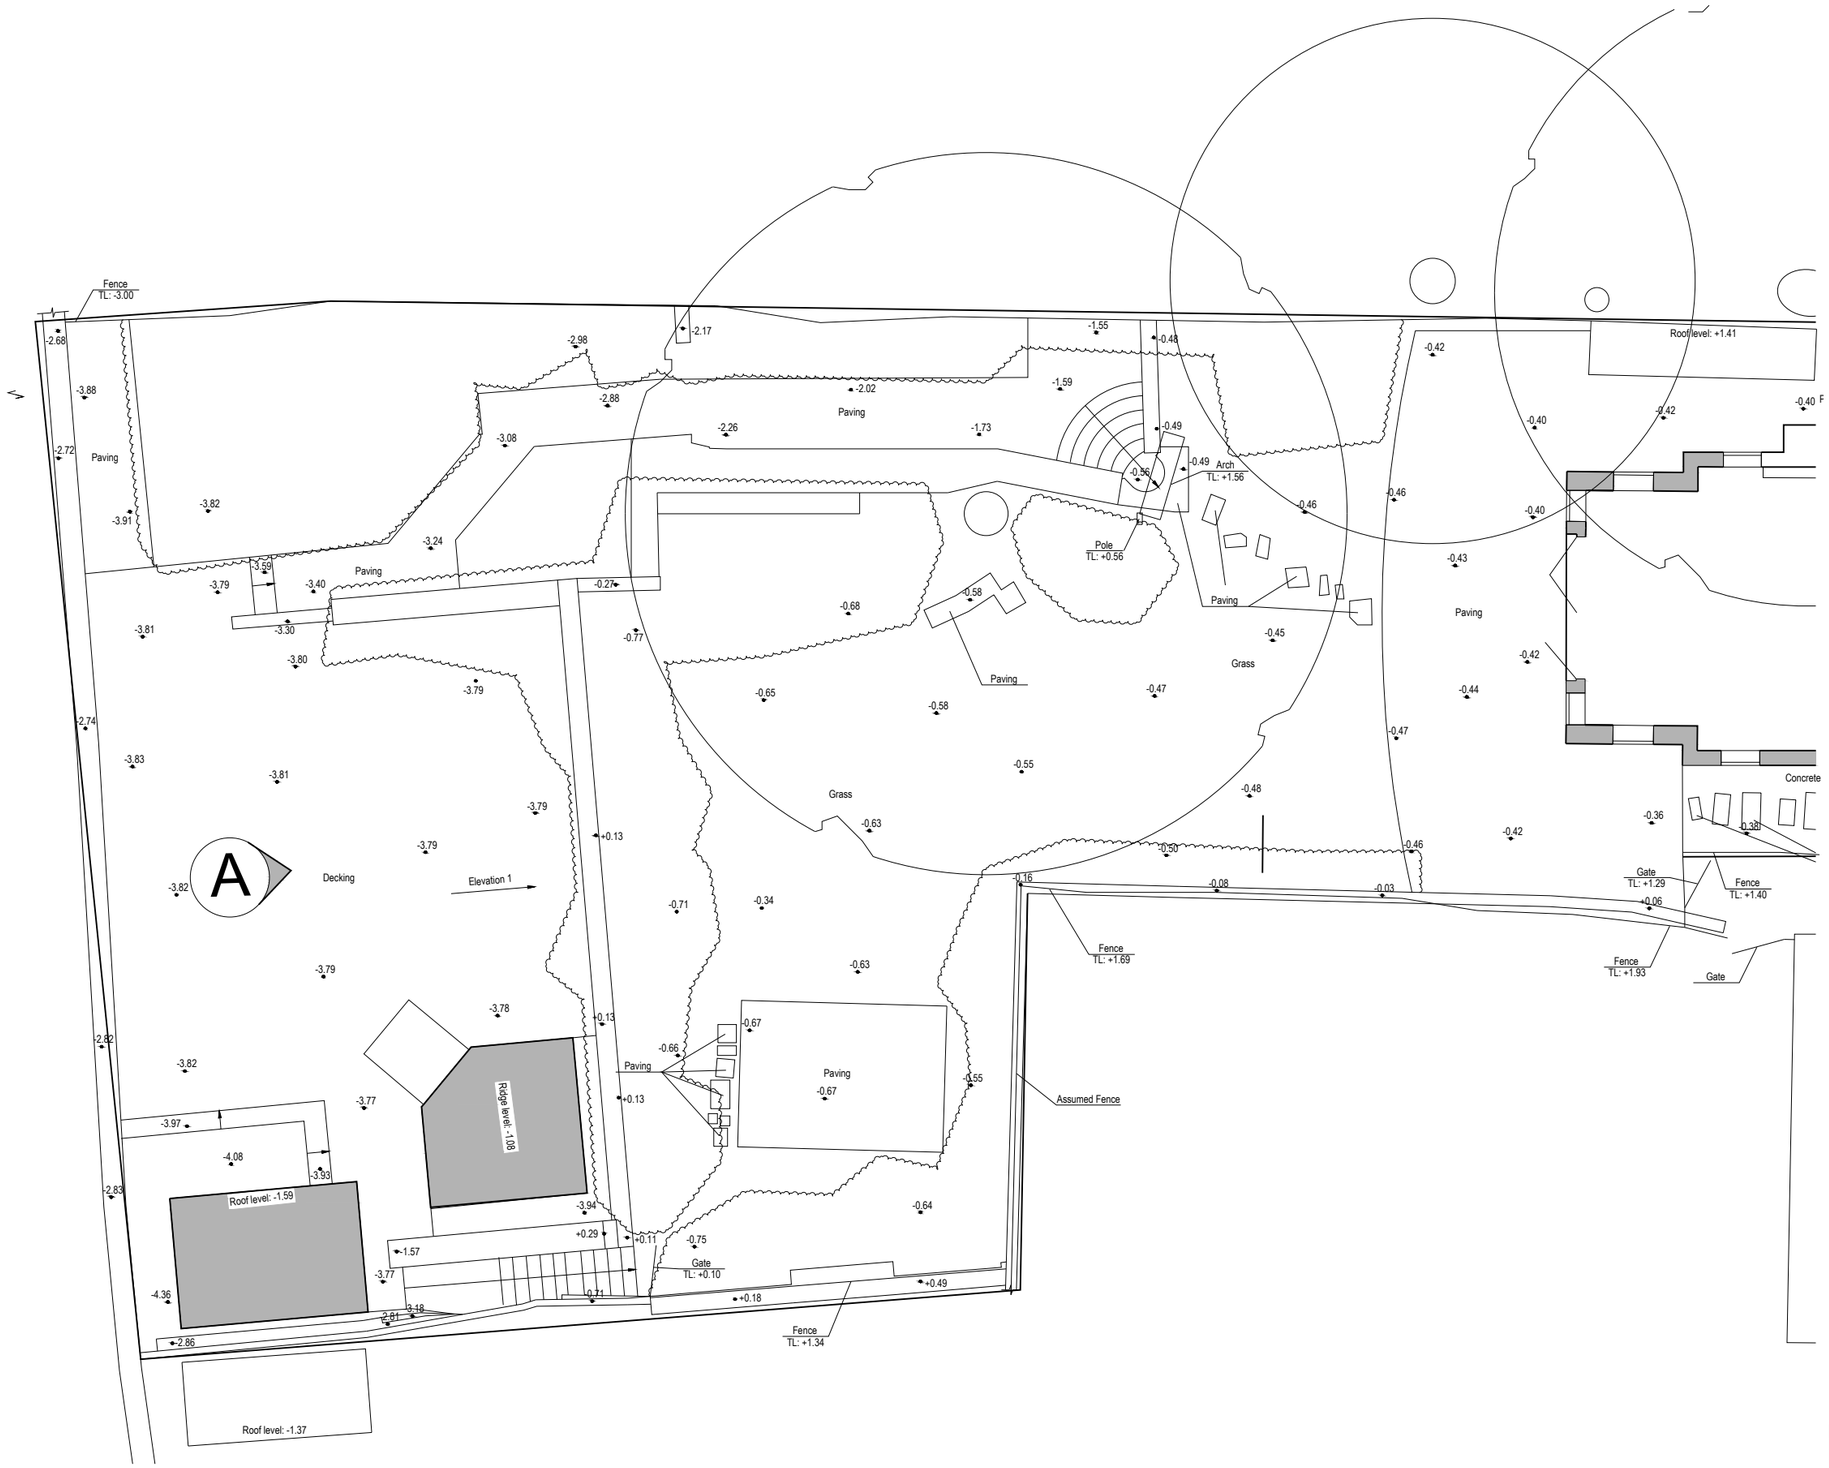

EXISTING SITE PLAN

© DDPC Ltd.

SCALE:
1:100 0m 1 2 3 4

REVISIONS

ddpc
1 Ranworth Gardens, Potters Bar, Hertfordshire
EN6 3DP
0208 446 3355
www.ddpc.co.uk | info@ddpc.co.uk
Company No. 8102726

Client
Mr & Mrs J Goolnik

Job
Domestic outbuilding

Location
22B Ellerdale Road
London
NW3 6BB

Drawing
Existing Site Plan

Date	07.05.25
Scale	1:50 @ A1, 1:100 @ A3
Drawn	___
Checked	___
Drawing No.	4230/01-3

C:\Users\Shirin\Sednet\DDPC\DDPC\DDPC Active Clients - Documents\DDPC - Active Clients\Gol230 Goolnik ELLERDALE ROAD Outbuilding\DRAWINGS & OS\050507 4230 ELLERDALE ROAD.dwg