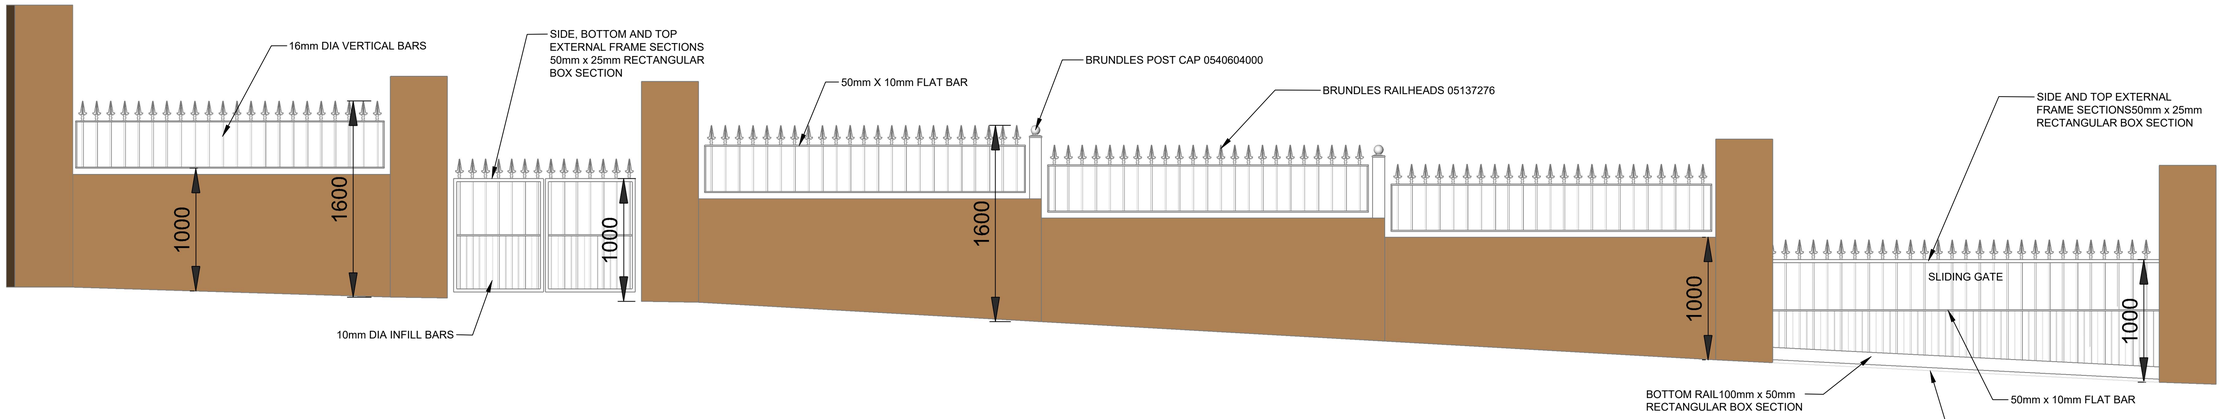

BRUNDLES 05137276

BRUNDLES 0540604000

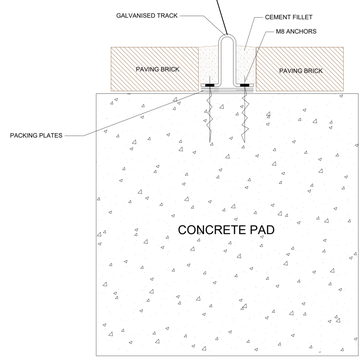

SLIDING GATE FLOOR TRACK FITTED TO CONCRETE PAD

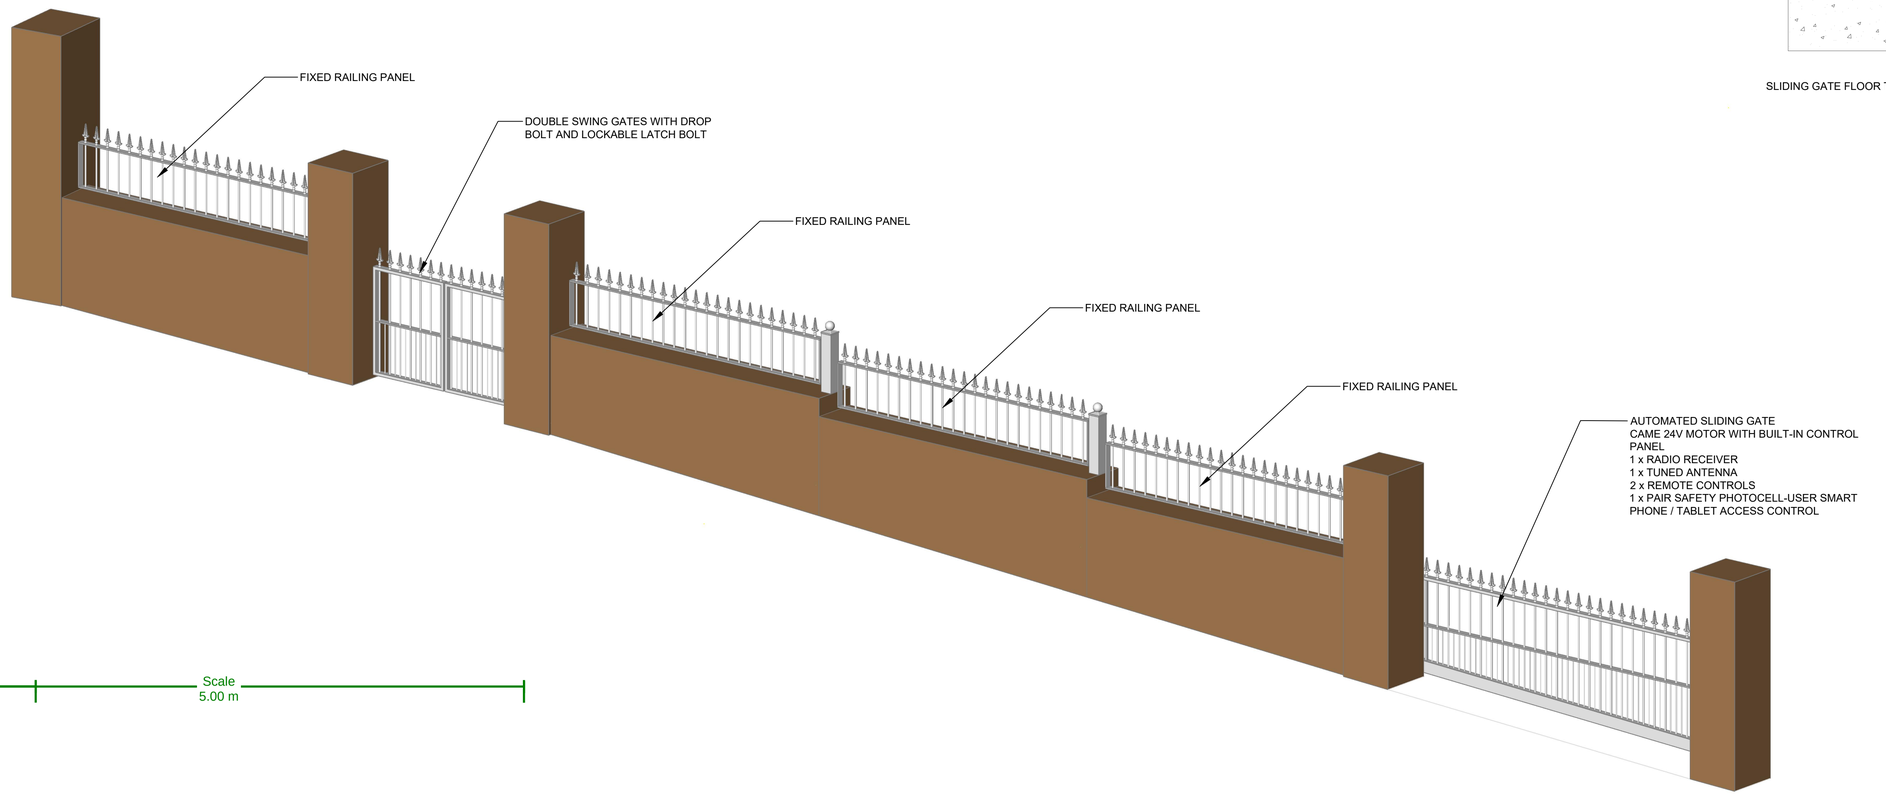

Rev	Description	By	Date

Client
FLEET STREET LLC

Contractor
Vessell Ltd
Unit 15
Hailey Road
Erith
Kent
DA18 4AA
Tel 07976 352664
email clayton@vessell.co.uk

Project No.
FS3666

Project Title
METAL WORK 84-82 FITZJOHNS AVENUE

Building Name

Drawing Title
NUMBER 84 FRONT RAILINGS

Drawn by	Checked	Scale	Date
CJ		1:25 @ A1	07.04.25

Drawing Number

Proj	Orig	Zone	Level	Type	Role	No.	Status/Rev
FS3666-	VES-	XX-	00-	DR-	W-	0023-	S1