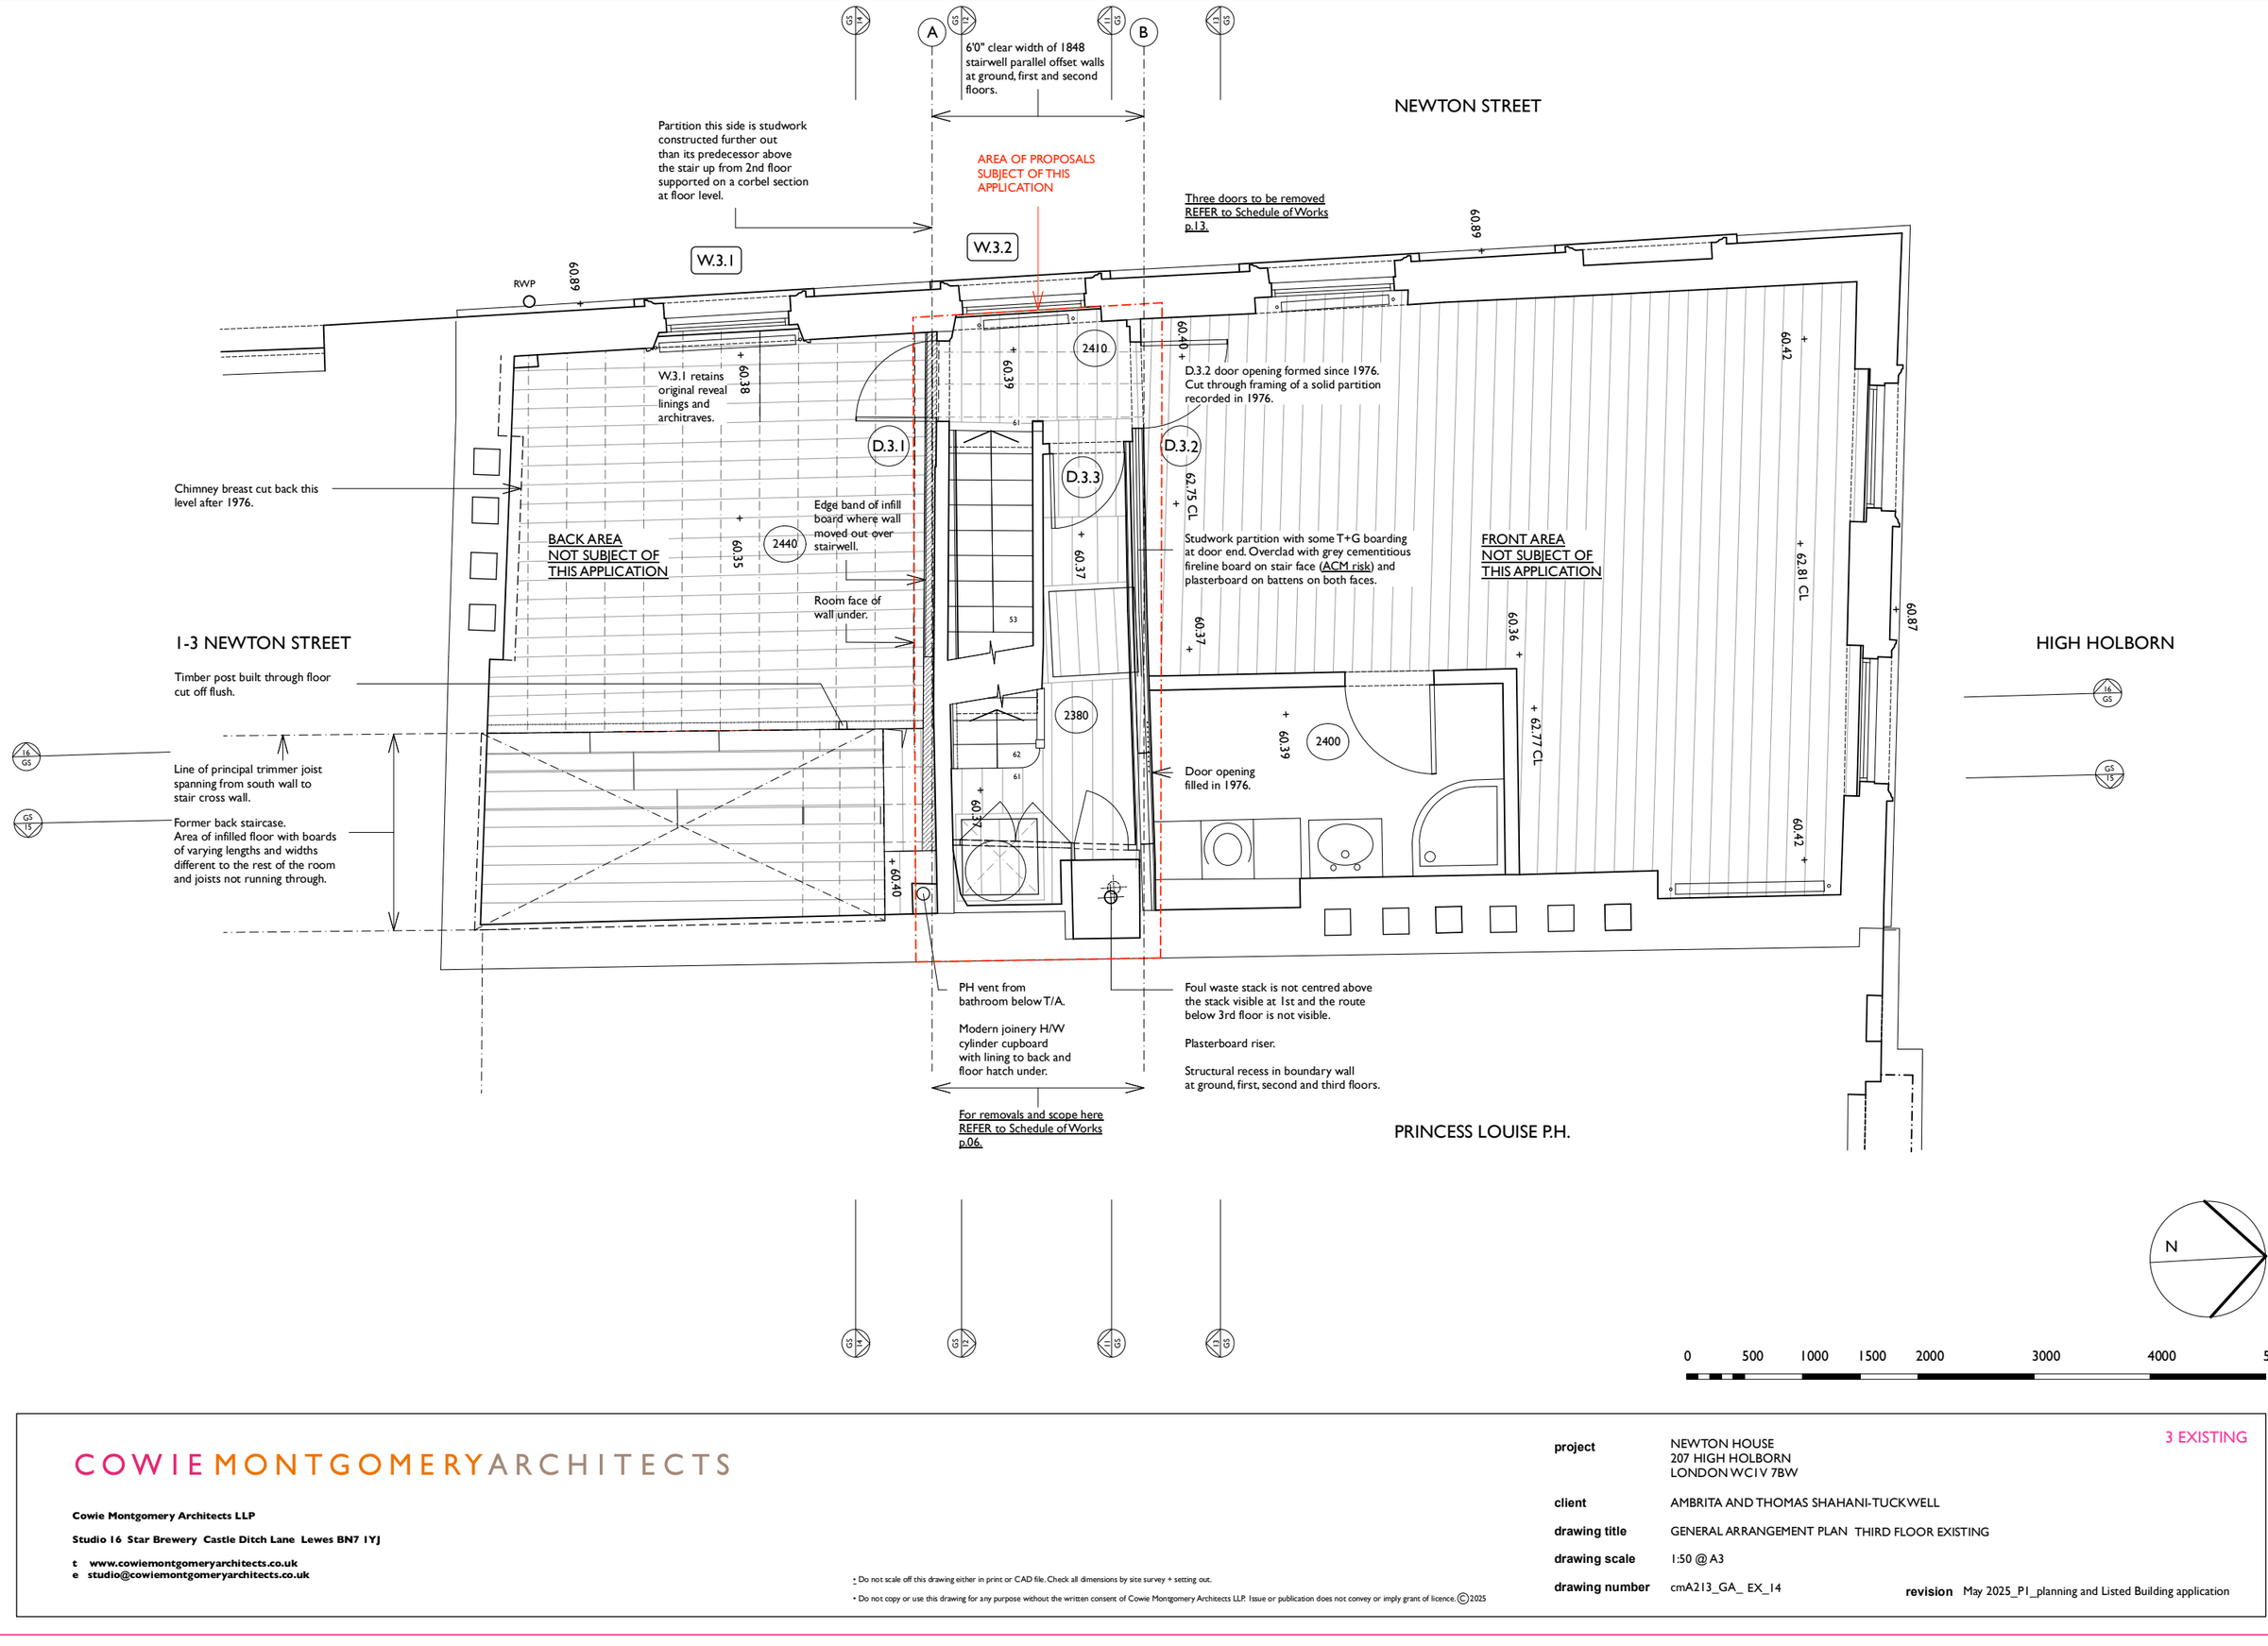

COWIE MONTGOMERY ARCHITECTS

Cowie Montgomery Architects LLP

Studio 16 Star Brewery Castle Ditch Lane Lewes BN7 1YJ

t **www.cowiemontgomeryarchitects.co.uk**
e **studio@cowiemontgomeryarchitects.co.uk**

• Do not scale off this drawing either in print or CAD file. Check all dimensions by site survey + setting out.

• Do not copy or use this drawing for any purpose without the written consent of Cowie Montgomery Architects LLP. Issue or publication does not convey or imply grant of licence. © 2025

project	NEWTON HOUSE 207 HIGH HOLBORN LONDON WC1V 7BW
client	AMBRITA AND THOMAS SHAHANI-TUCKWELL
drawing title	GENERAL ARRANGEMENT PLAN THIRD FLOOR EXISTING
drawing scale	1:50 @ A3
drawing number	cmA213_GA_ EX_14

3 EXISTING

revision May 2025_P1_planning and Listed Building application