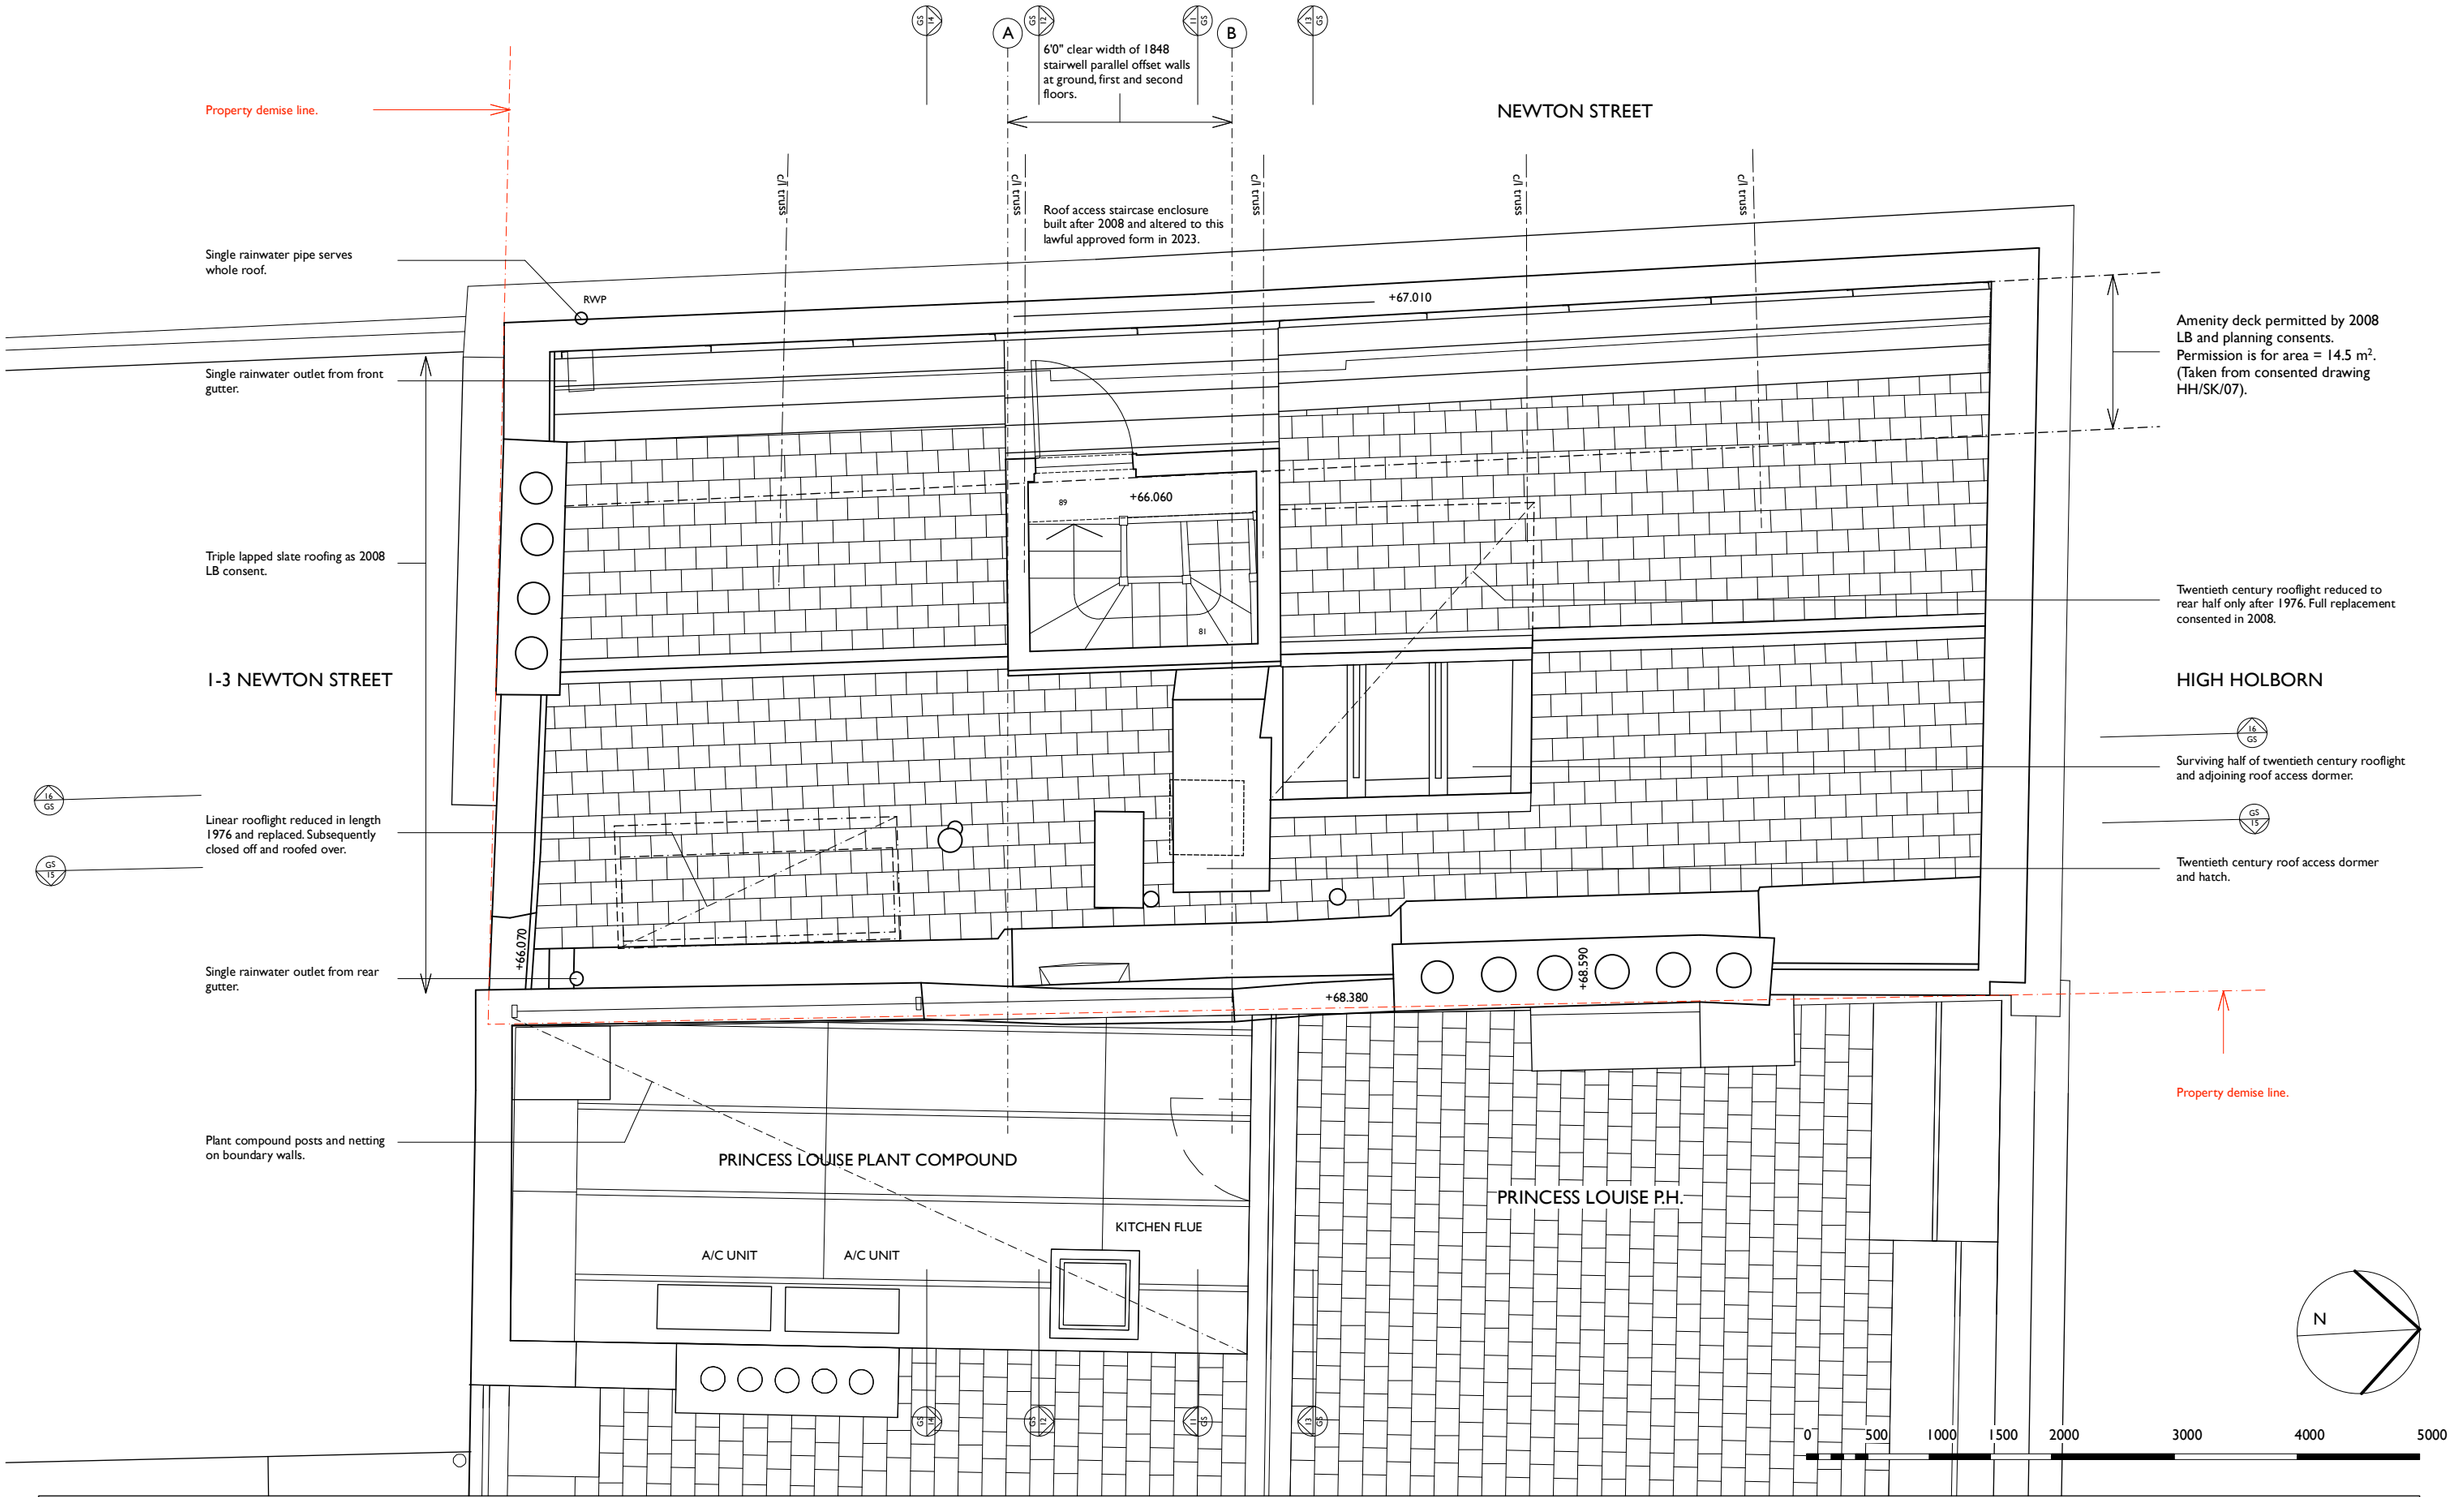

COWIE MONTGOMERY ARCHITECTS

Cowie Montgomery Architects LLP

Studio 16 Star Brewery Castle Ditch Lane Lewes BN7 1YJ

t www.cowiemontgomeryarchitects.co.uk
e studio@cowiemontgomeryarchitects.co.uk

• Do not scale off this drawing either in print or CAD file. Check all dimensions by site survey + setting out.

• Do not copy or use this drawing for any purpose without the written consent of Cowie Montgomery Architects LLP. Issue or publication does not convey or imply grant of licence. © 2025

5 EXISTING

project NEWTON HOUSE
207 HIGH HOLBORN
LONDON WC1V 7BW

client AMBRITA AND THOMAS SHAHANI-TUCKWELL

drawing title GENERAL ARRANGEMENT PLAN FIFTH FLOOR EXISTING

drawing scale 1:50 @ A3

drawing number cmA213_GA_ EX_16

revision May 2025_P1_planning and Listed Building application