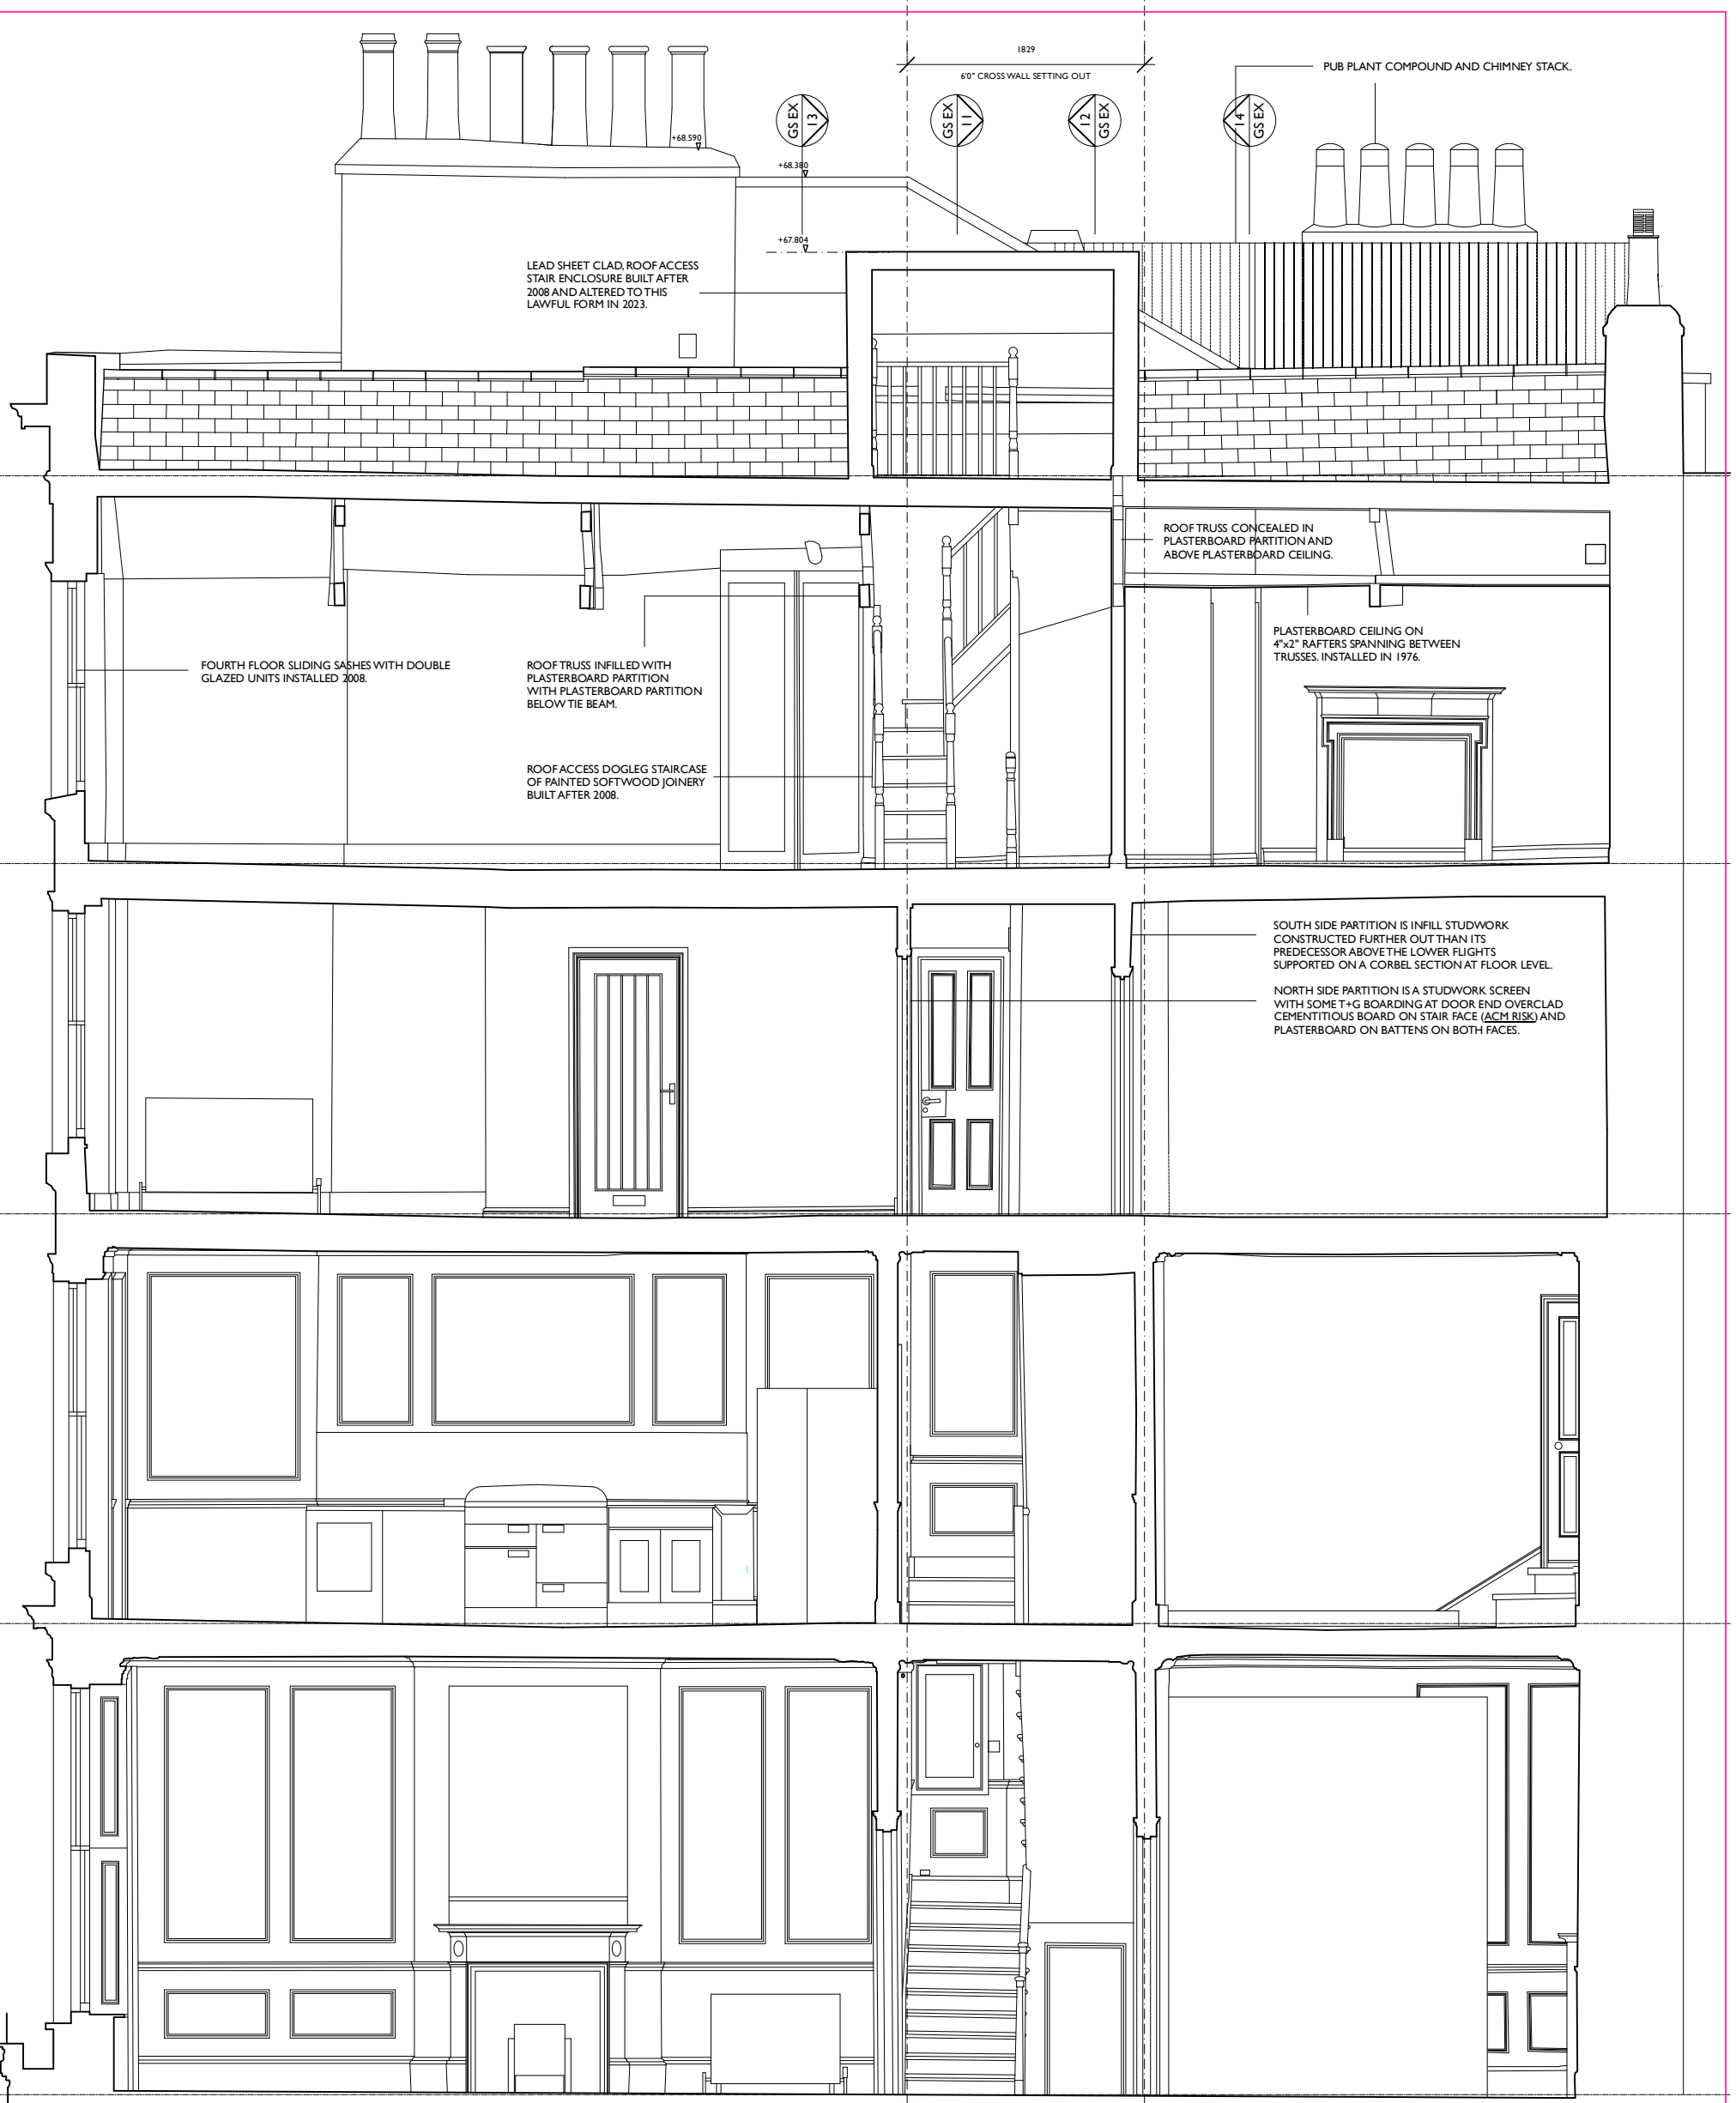

GENERAL STAIRCASE SCOPE NOTES :

DECORATIVE SOFTWOOD WALL MOULDINGS REMOVED.

PLASTERBOARD AND FIRELINE BOARD REMOVED FROM WALLS AND SOFFITS.

WALLPAPER REMOVED FROM WALLS.

ALL REPAIRS TO EXISTING WALL AND SOFFIT LININGS TO BE IN MATCHING MATERIALS : LATH AND LIME PLASTER.

COWIE MONTGOMERY ARCHITECTS

Cowie Montgomery Architects LLP

Studio 16 Star Brewery Castle Ditch Lane Lewes BN7 1YJ

t www.cowiemontgomeryarchitects.co.uk
e studio@cowiemontgomeryarchitects.co.uk

project	NEWTON HOUSE 207 HIGH HOLBORN LONDON WC1V 7BW
client	AMBRITA AND THOMAS SHAHANI-TUCKWELL
drawing title	GA SECTION NORTH-SOUTH AS EXISTING
drawing scale	1:50 @ A3
drawing number	cmA213_GS_EX_15
revision	May 2025_P1_planning and Listed Building application

EXISTING NORTH-SOUTH