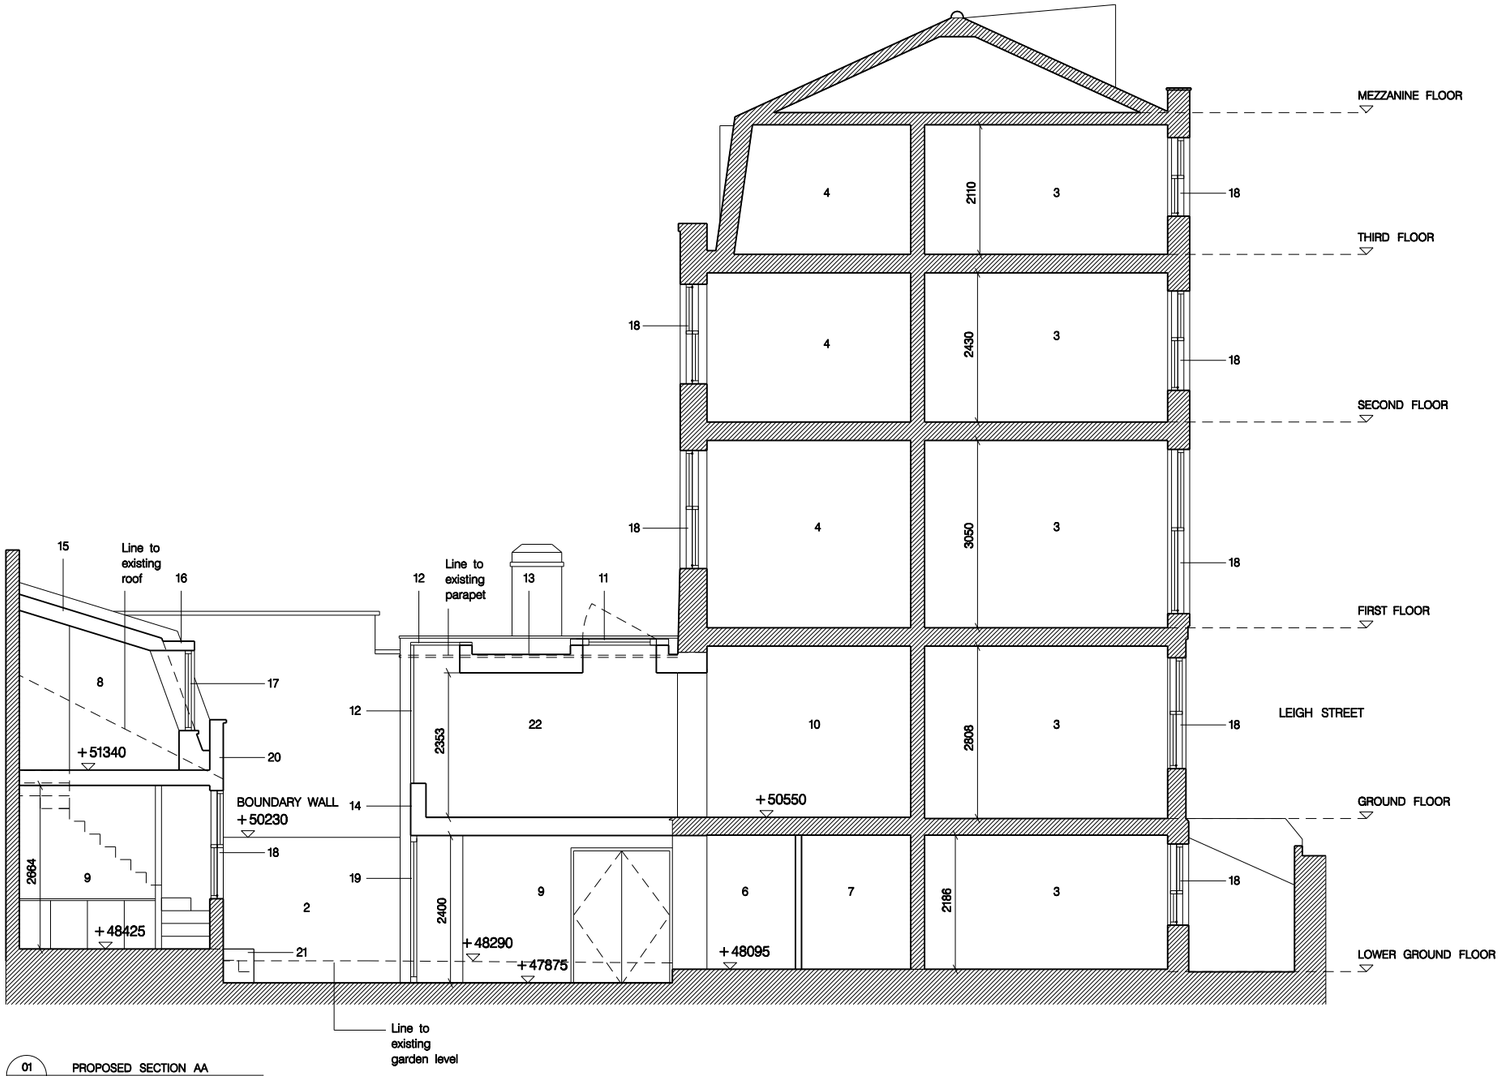

01 PL120 PROPOSED SECTION AA

Notes

EXISTING BUILDING FABRIC RETAINED

NEW FABRIC

0 5 Metres

LEGEND

1. Residential Entrance
2. Patio
3. Existing Studio
4. Existing Bedroom
5. Street light well
6. New Utility
7. New Bathroom
8. New En-suite Bedroom
9. New Kitchen
10. New Studio
11. Skylight
12. Fixed Structural glass
13. New flat roof
14. Timber cladding
15. New tiled roof and mansard extension
16. New lead dormer window
17. New painted timber sash window to match existing
18. Existing sash window
19. New glass sliding door with timber frame
20. Extended brick parapet to match existing
21. New planter
22. Studio corridor/Kitchen /Shower room

Revision	Date	Reason	Initial
/	28.03.14	PLANNING	GM

PLANNING

All dimensions must be checked on site and not scaled from this drawing. © Mark Fairhurst Limited

mark fairhurst ARCHITECTS
16 Winchester Walk, London, SE1 9AQ. T 020 7407 7070, E info@mark-fairhurst.co.uk

Project: 9 Leigh Street, London, WC1H Client: Rainbow Properties

Drawing title: PROPOSED SECTION AA

Scale: 1:100@A3, 1:50@A1 Date: FEB.14 Drawn by: GM

Project number: 1314 Drawing number: PL120

Status: PLANNING