THE TREATMENT ARCHITECTURE LTD.
11 WOODBERRY CRESCENT, LONDON N10 1PJ, UK
Email: thetreatment@mac.com
Landline: 020 8883 2503 Mobile: 07887 646505

PROJECT

156 GOLDHURST TERRACE LONDON NW6 3HP

DRAWING NAME

05 - EXISTING SECTION A-A

DRAWING Ref. NW63HP@Camden07032014

DRAWEN : RCB

SHEET : A2

DATED : 24/03/14

SCALE :	PROJ No.	REV. No.
1/50	NW63HP	00

LEGEND

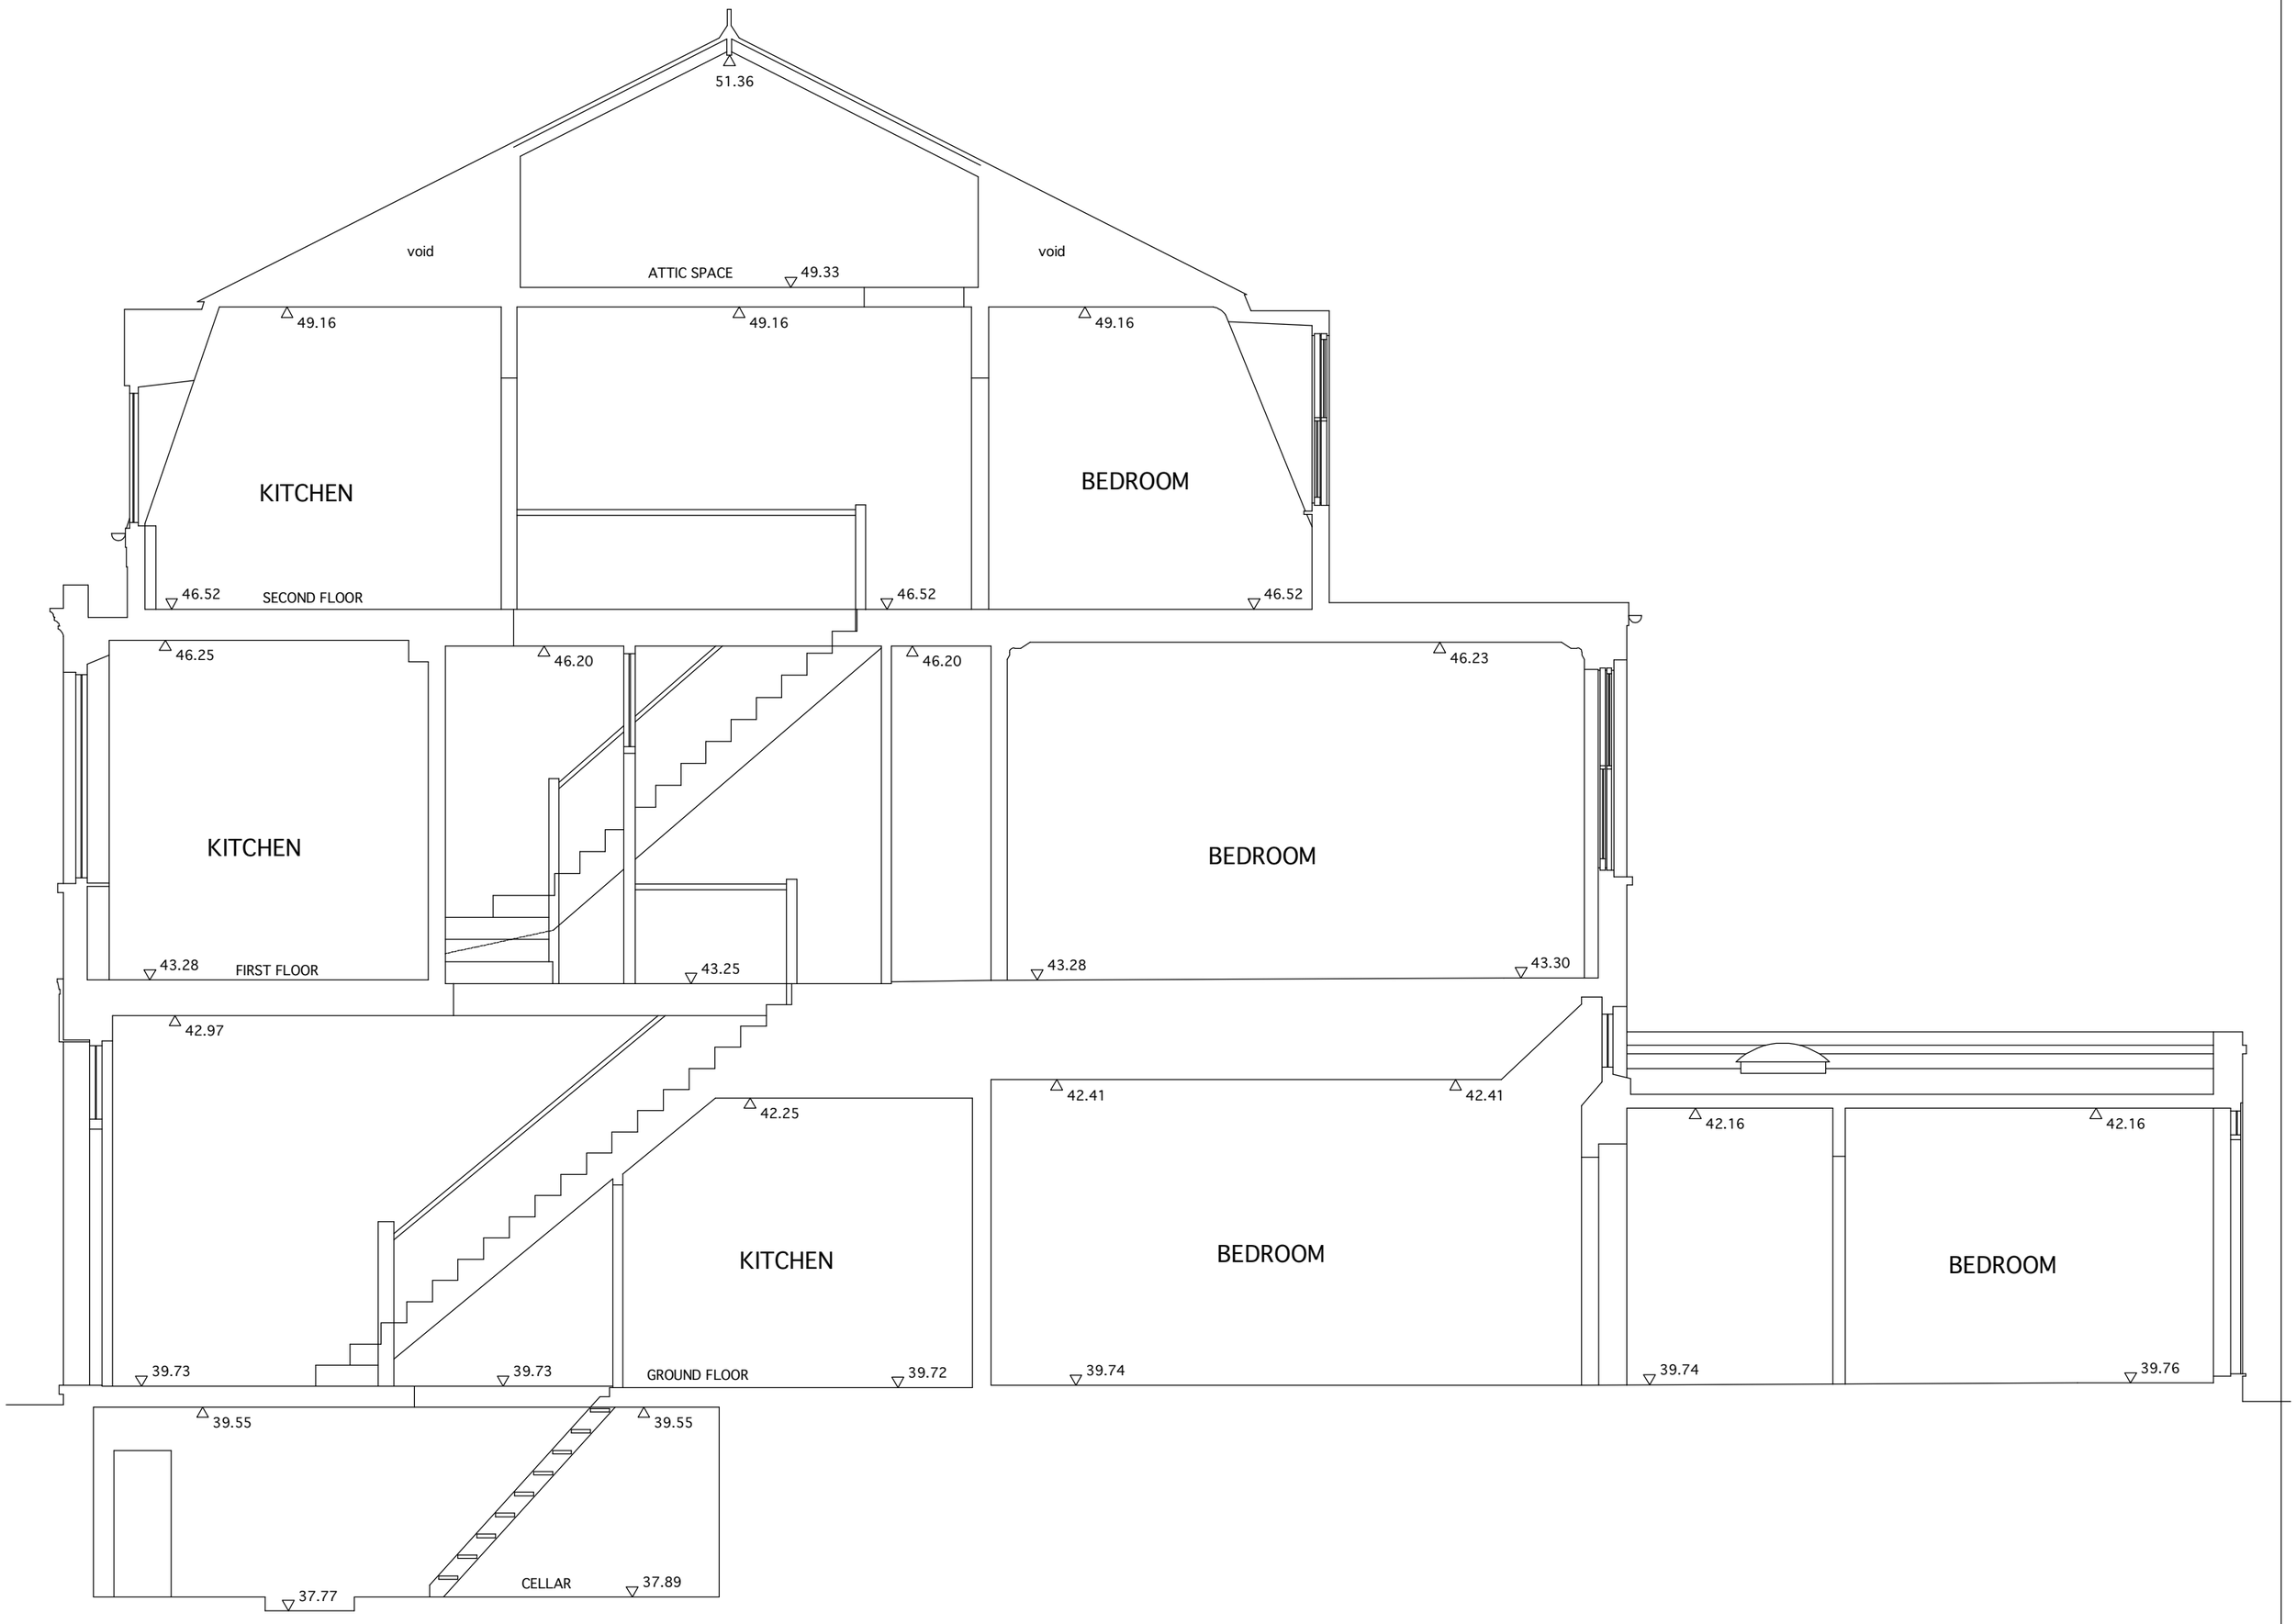

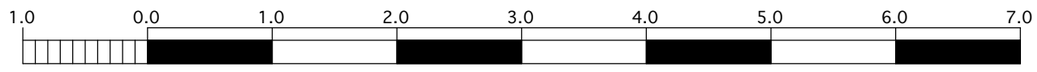

©2014 TREATMENT ARCHITECTURE LTD. This drawing is not to be scaled. All dimensions to be checked on site. NB. Survey on neighbouring properties is indicative from OS information and should be checked on-site.