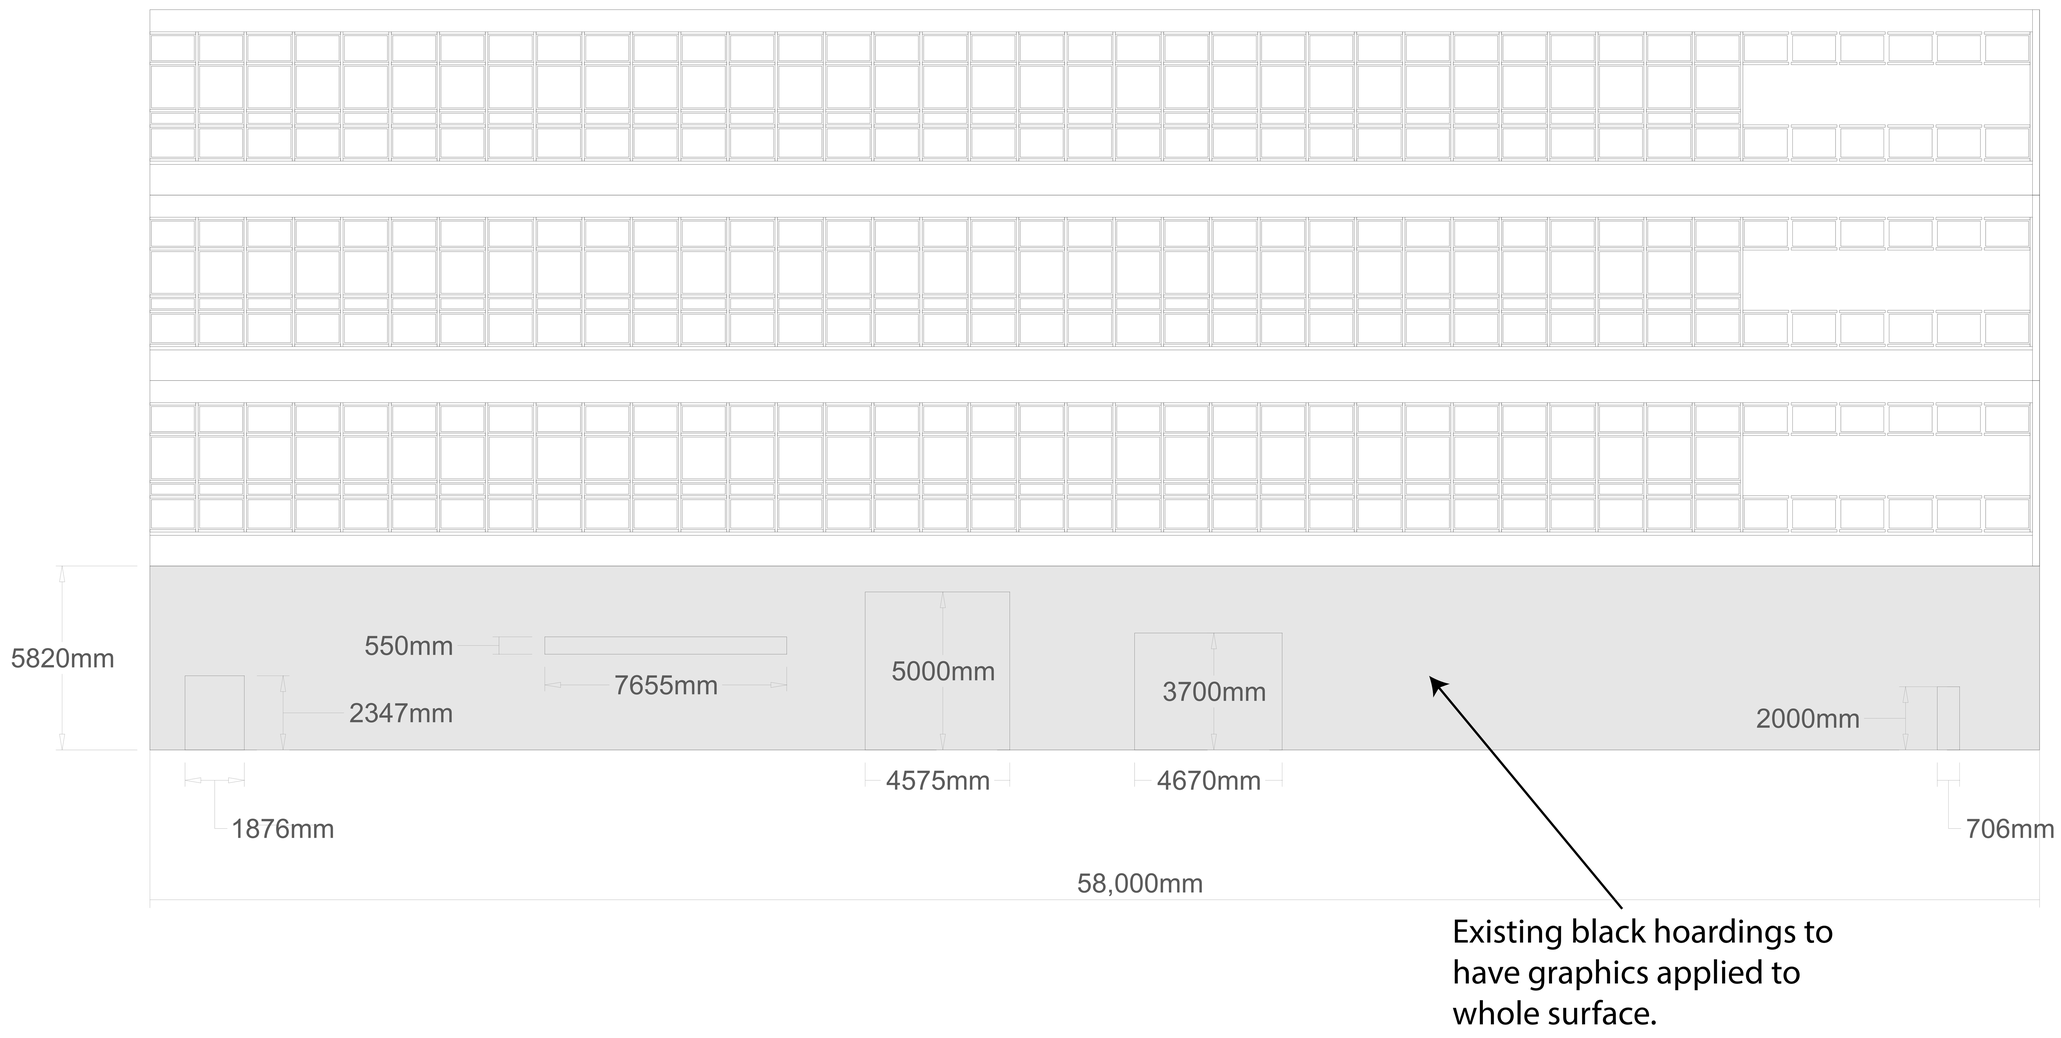

New Oxford Street Elevation

Client	Project	Venue	View	Scale	Designer	Date	Version
XYZ	Nike	Sorting Office	Outside Elev	1:200@A3	MJM	14/2/14	v.001

MJM Stagecraft Ltd.
07709 325 798 mat@mjmstagecraft.com