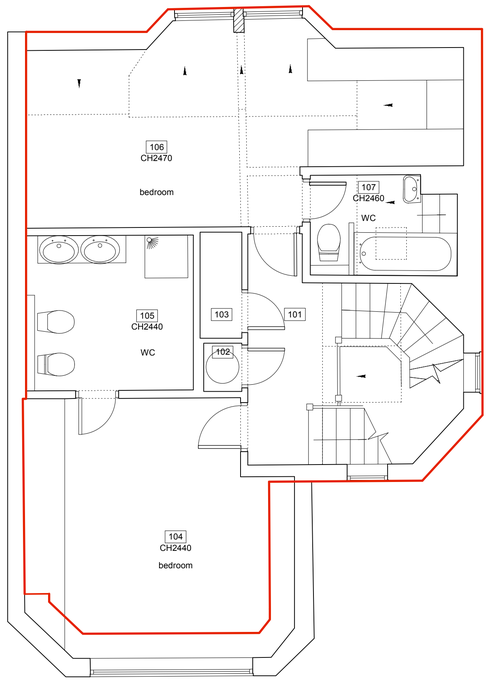

Existing First Floor Plan

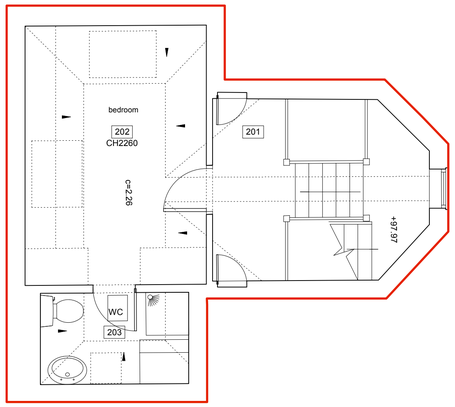

Existing Second Floor Plan

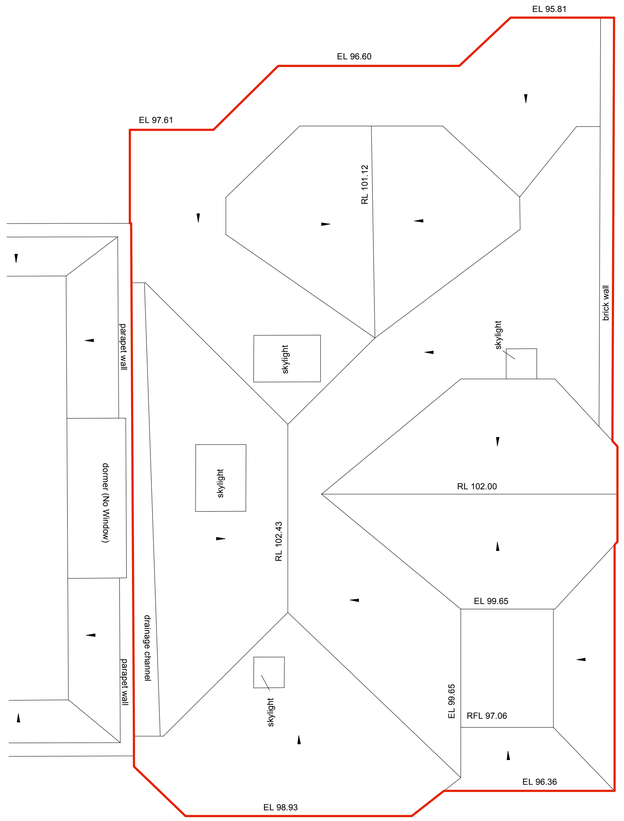

Existing Roof Plan

- Do not scale from this drawing.
- The contractor to check all dimensions on site.
- All discrepencies to be reported to the contract administrator.

NOTES:

Area to be demolished

PROJECT: Alteration & Extension, 10 Christchurch Hill, NW3 1LB	**WORK STAGE:** Planning
	JOB No: 1208A
	DATE: 29.01.14
CLIENT: Mr Nadir Khamissa, 10 Christchurch Hill, London, NW3 1LB	**DRAWN BY:** AG
	CHECKED BY: AP
	SCALE: 1:100@A1
DRAWING TITLE: Existing First, Second Floor & Roof Plan Areas To Be Demolished	**DRAWING No:** PL_SK002
	REVISION No: N/A
	Issue to: CL

ashton porter
architects
abigail ashton UCL Dip Arch
andrew porter UCL Dip Arch RIBA

11 second avenue
bush hill park enfield
middlesex. en1 1bt
t: 020 8372 1619
f: 020 8372 1629

© ashton porter. All rights reserved