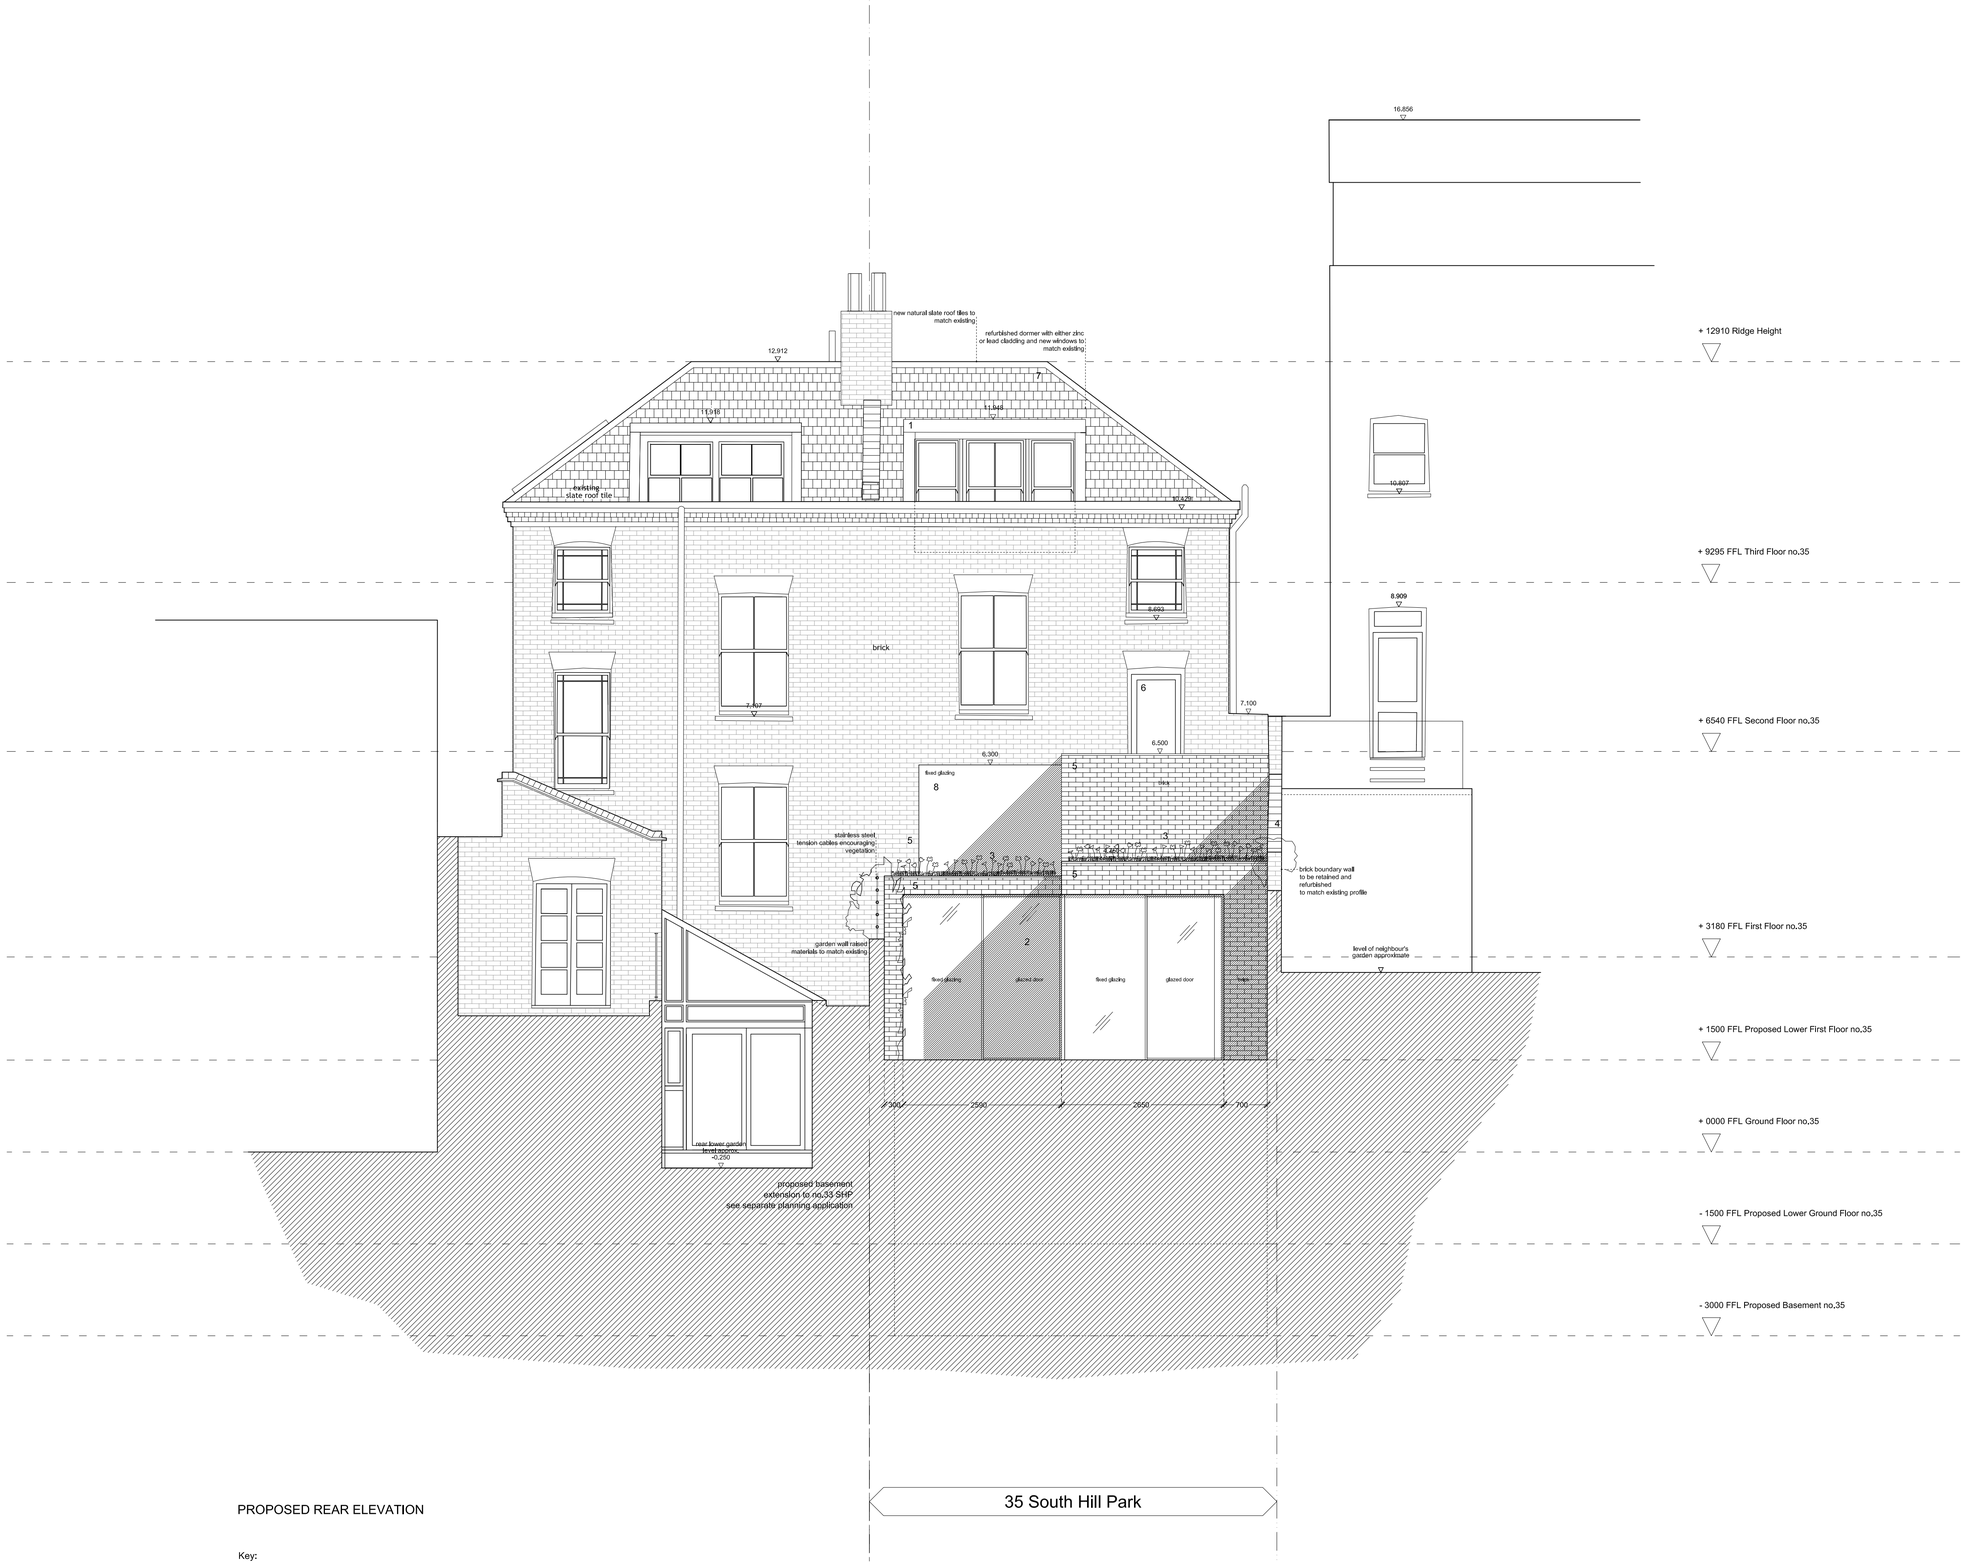

PROPOSED REAR ELEVATION

Key:

1. Zinc cladding (pre-weathered)
2. Glass sliding doors (Skyframe or Vitrocsa)
3. Wildflower meadow roof
4. Brick boundary wall rebuilt as shown
5. New brickwork to match existing
6. Glazed full height access door
7. Natural slate roof tiles
8. Glass to glass chamfered glazing

0m 1m 5m 10m

Do not scale

All measurements given are indicative, on site dimensions must be determined prior to the purchase or manufacture of any components

All discrepancies between indicative dimensions given and those measured on site to be brought to architect's attention

David Mikhail Architects
10-11 Clerkenwell Green
London EC1R 0DP

Project: 35 South Hill Park

Client: Carole & Andrew Markey

PROPOSED REAR ELEVATION
AL(1) 201

Scale: 1:50 @ A1 / 1:100 @ A3

Drawing Status: PLANNING

Date: 10/01/2014