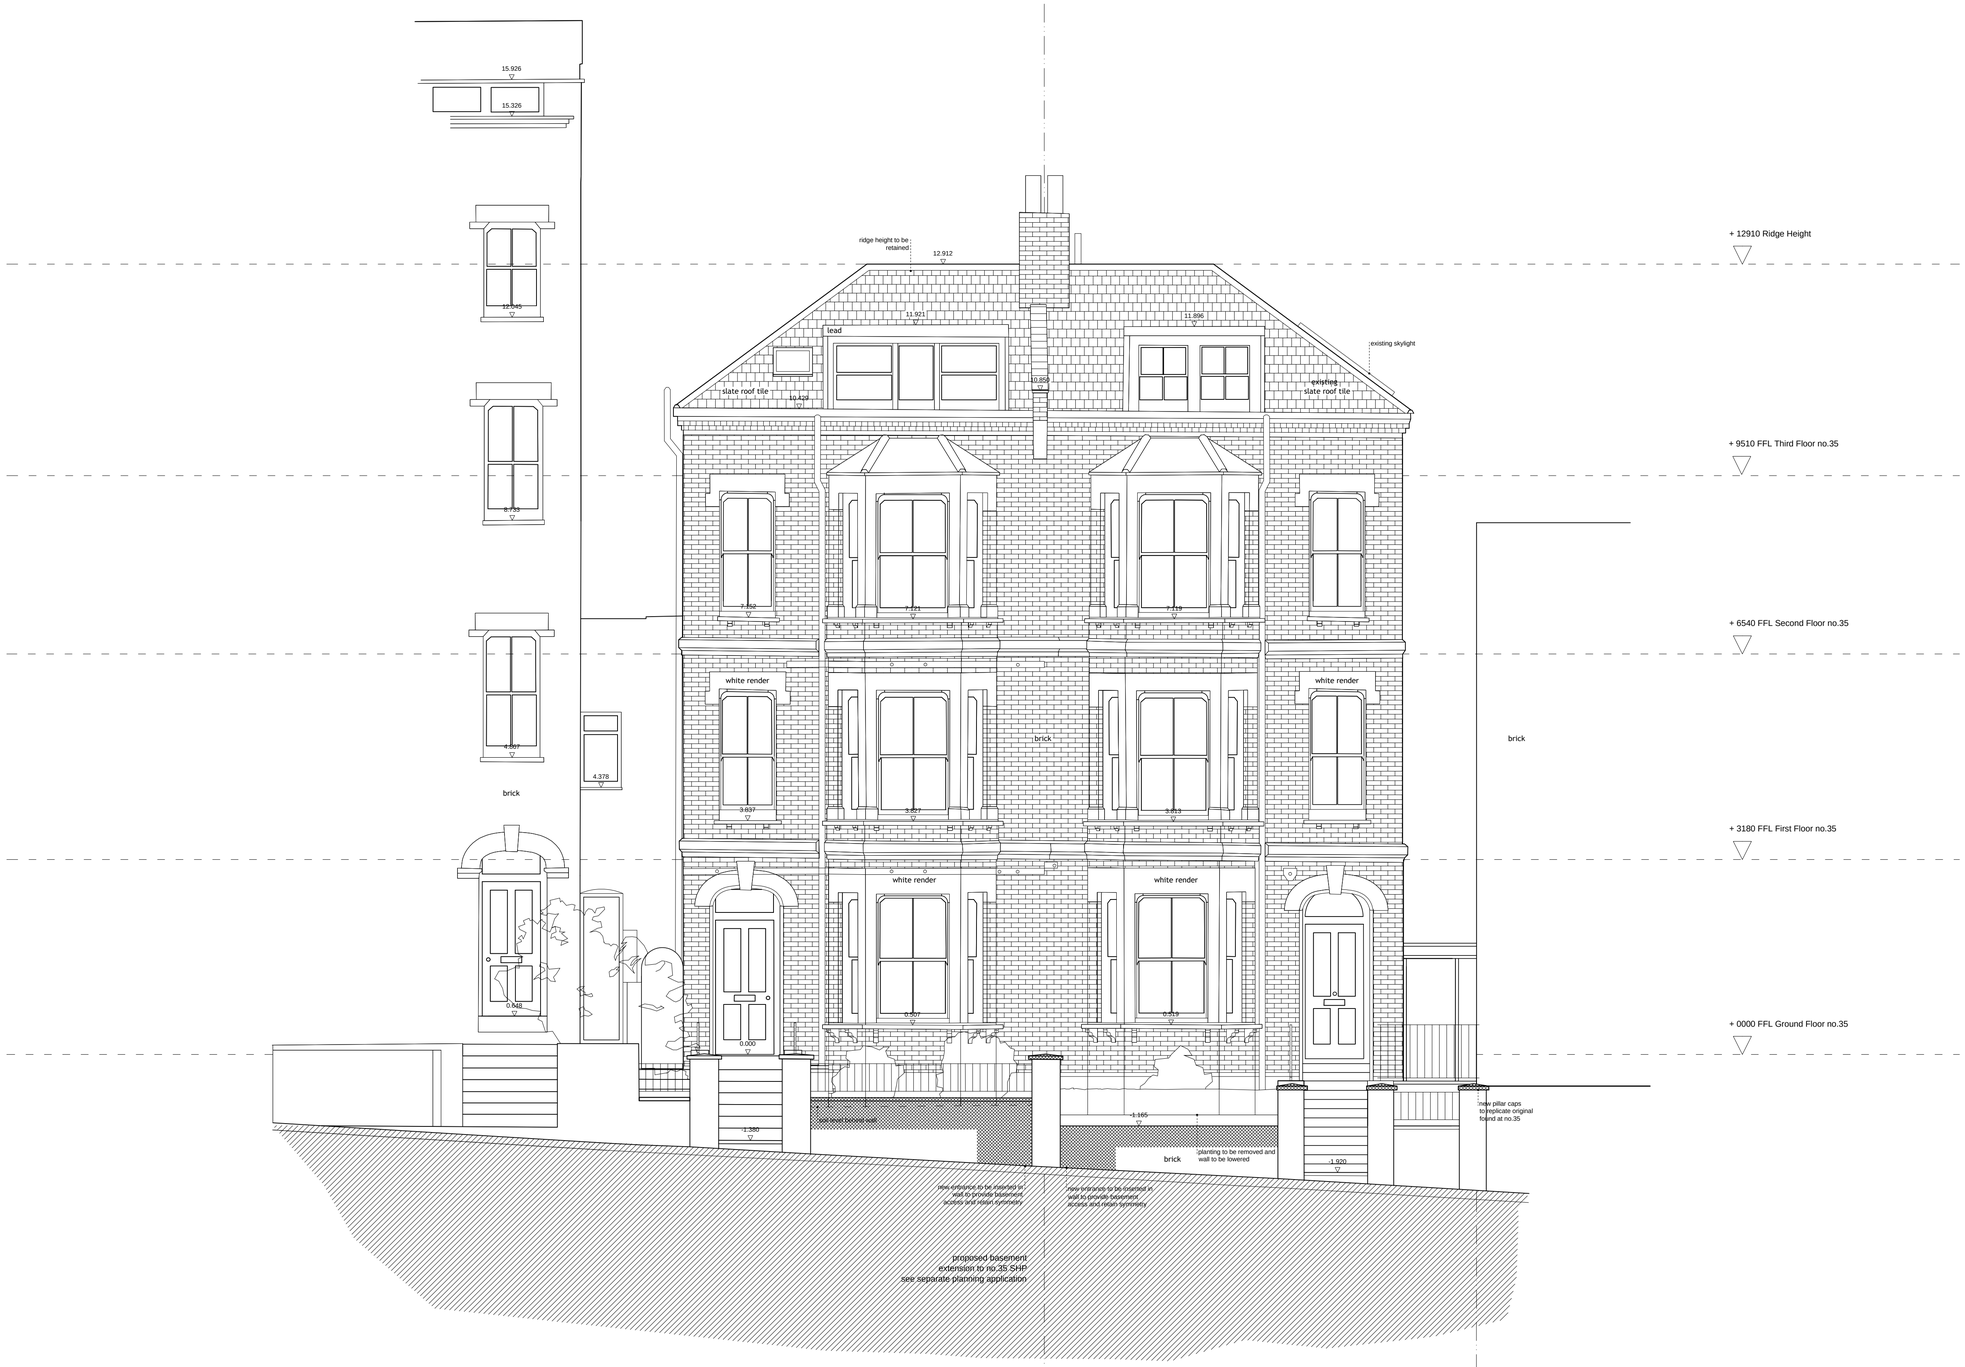

EXISTING FRONT ELEVATION

33 South Hill Park

walls to be removed

windows / floor to be removed

0m 1m 5m 10m

Do not scale

All measurements given are indicative, on site dimensions must be determined prior to the purchase or manufacture of any components

All discrepancies between indicative dimensions given and those measured on site to be brought to architect's attention

David Mikhail Architects
10-11 Clerkenwell Green
London EC1R 0DP

Project: 33 South Hill Park

Client: Adam & Beate Lewis

EXISTING FRONT ELEVATION
AL(0) 200

Scale: 1:50 @ A1 / 1:100 @ A3

Drawing Status: PLANNING

Date: 10/01/2014