Scale bar to indicate page size (cm) 1 : 1

Project and Building Consultancy
Cluttons LLP, Portman House, 2 Portman Street,
London W1H 6DU Tel: 020 7408 1010 Fax: 020 7629 3263

This Drawing remains the property of Cluttons LLP January 2014 copyright ©
This drawing is to be read in conjunction with the specification and all relevant drawings.
All dimensions to be checked on site prior to commencement of any works.
Refer any discrepancies to the surveyor.
Do not scale this drawing.

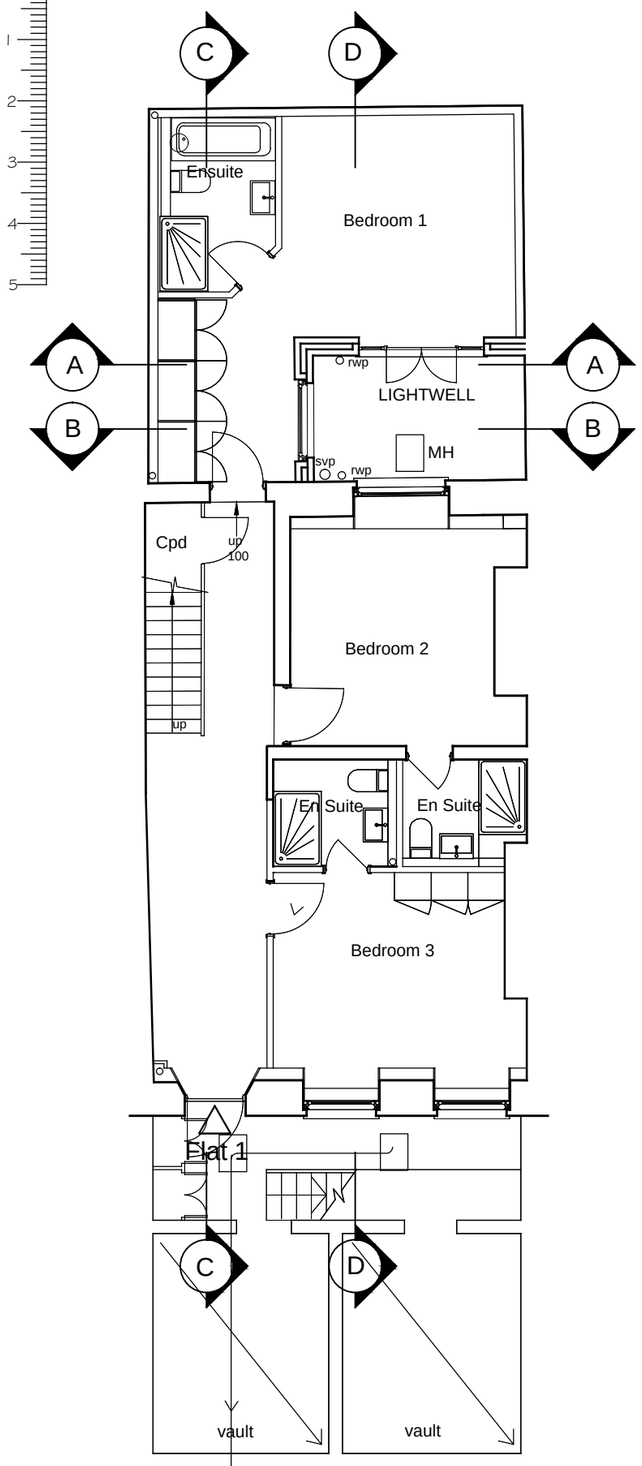

Lower Ground Floor

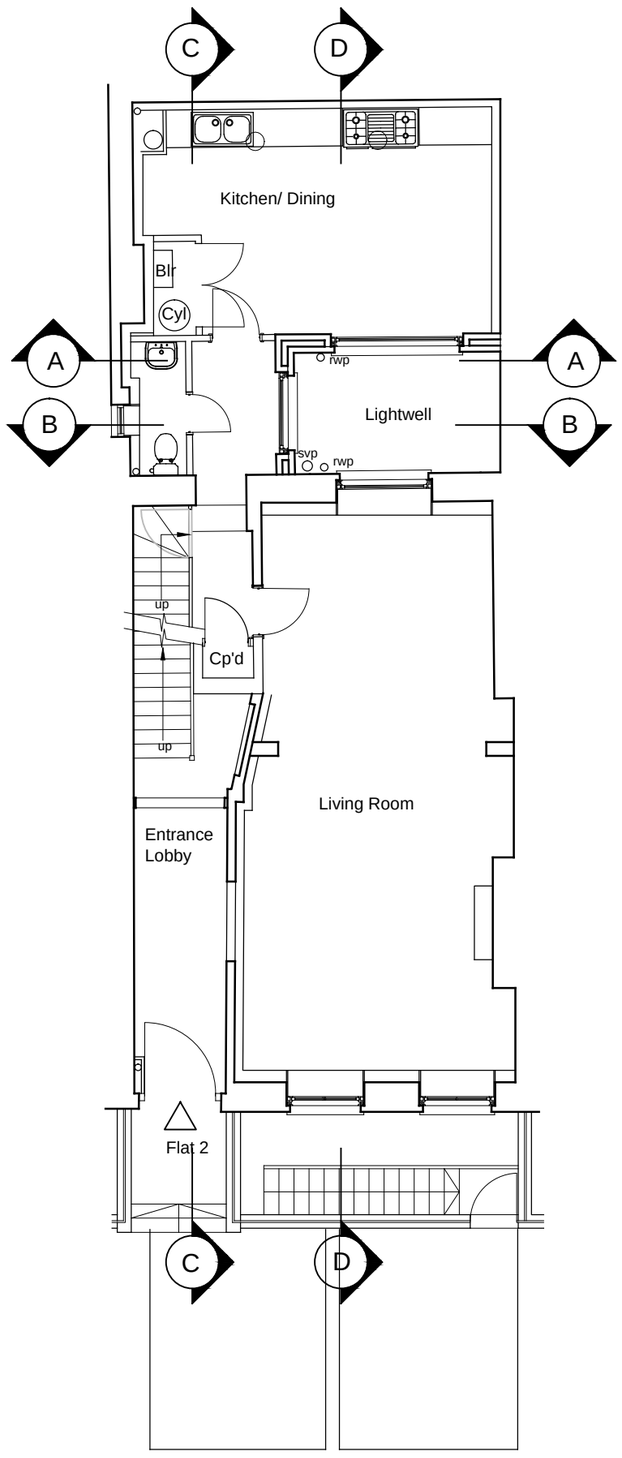

Ground Floor

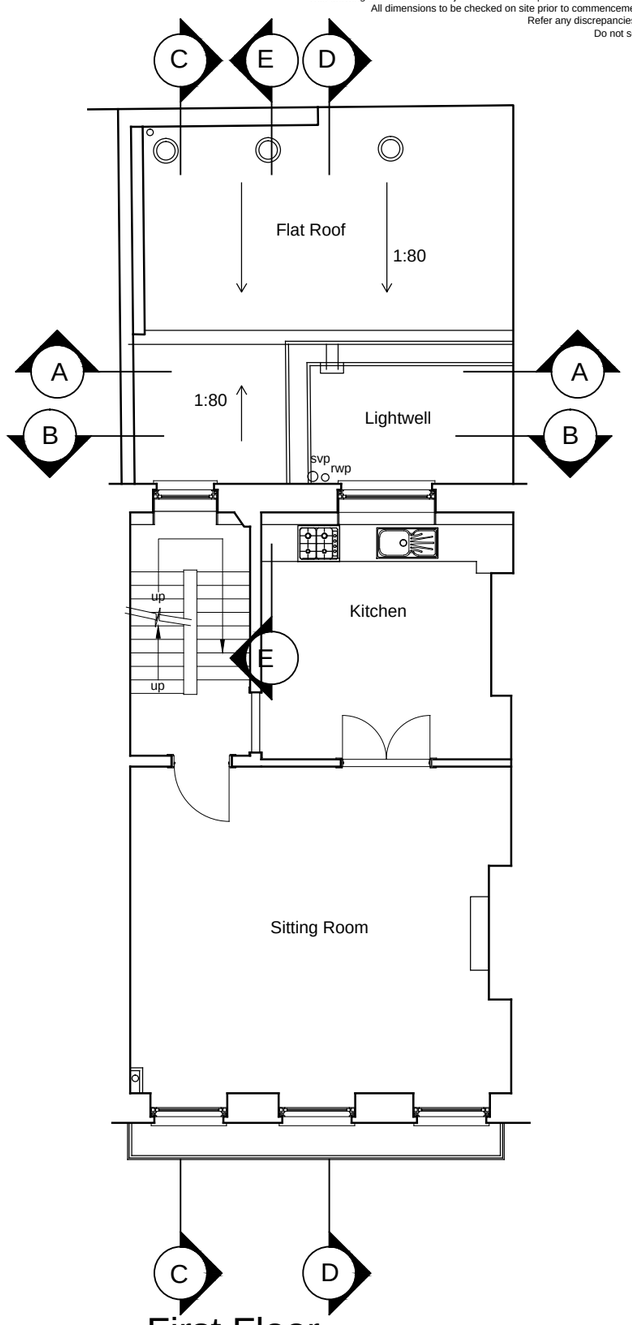

First Floor

33 Conway Street, London W1T 6BW

Client A Schoeller

Rev	Date	Amendment	By
*	*	*	*

CLUTTONS

Title Existing Lower Ground, Ground and First Floor Plans

Drawing No 24112/E/01 Rev -

Checked by	Drawn by	Scale	Date	Drawing Status
-	ga	1:100@A3	February 2014	Planning