NOTES

1. This drawing to be read in conjunction with all relevant Architects, Engineers and specialists drawings, details and specifications.
2. Do not scale from this drawing
3. All dimensions in millimeters
4. Scale 1:100 unless noted otherwise

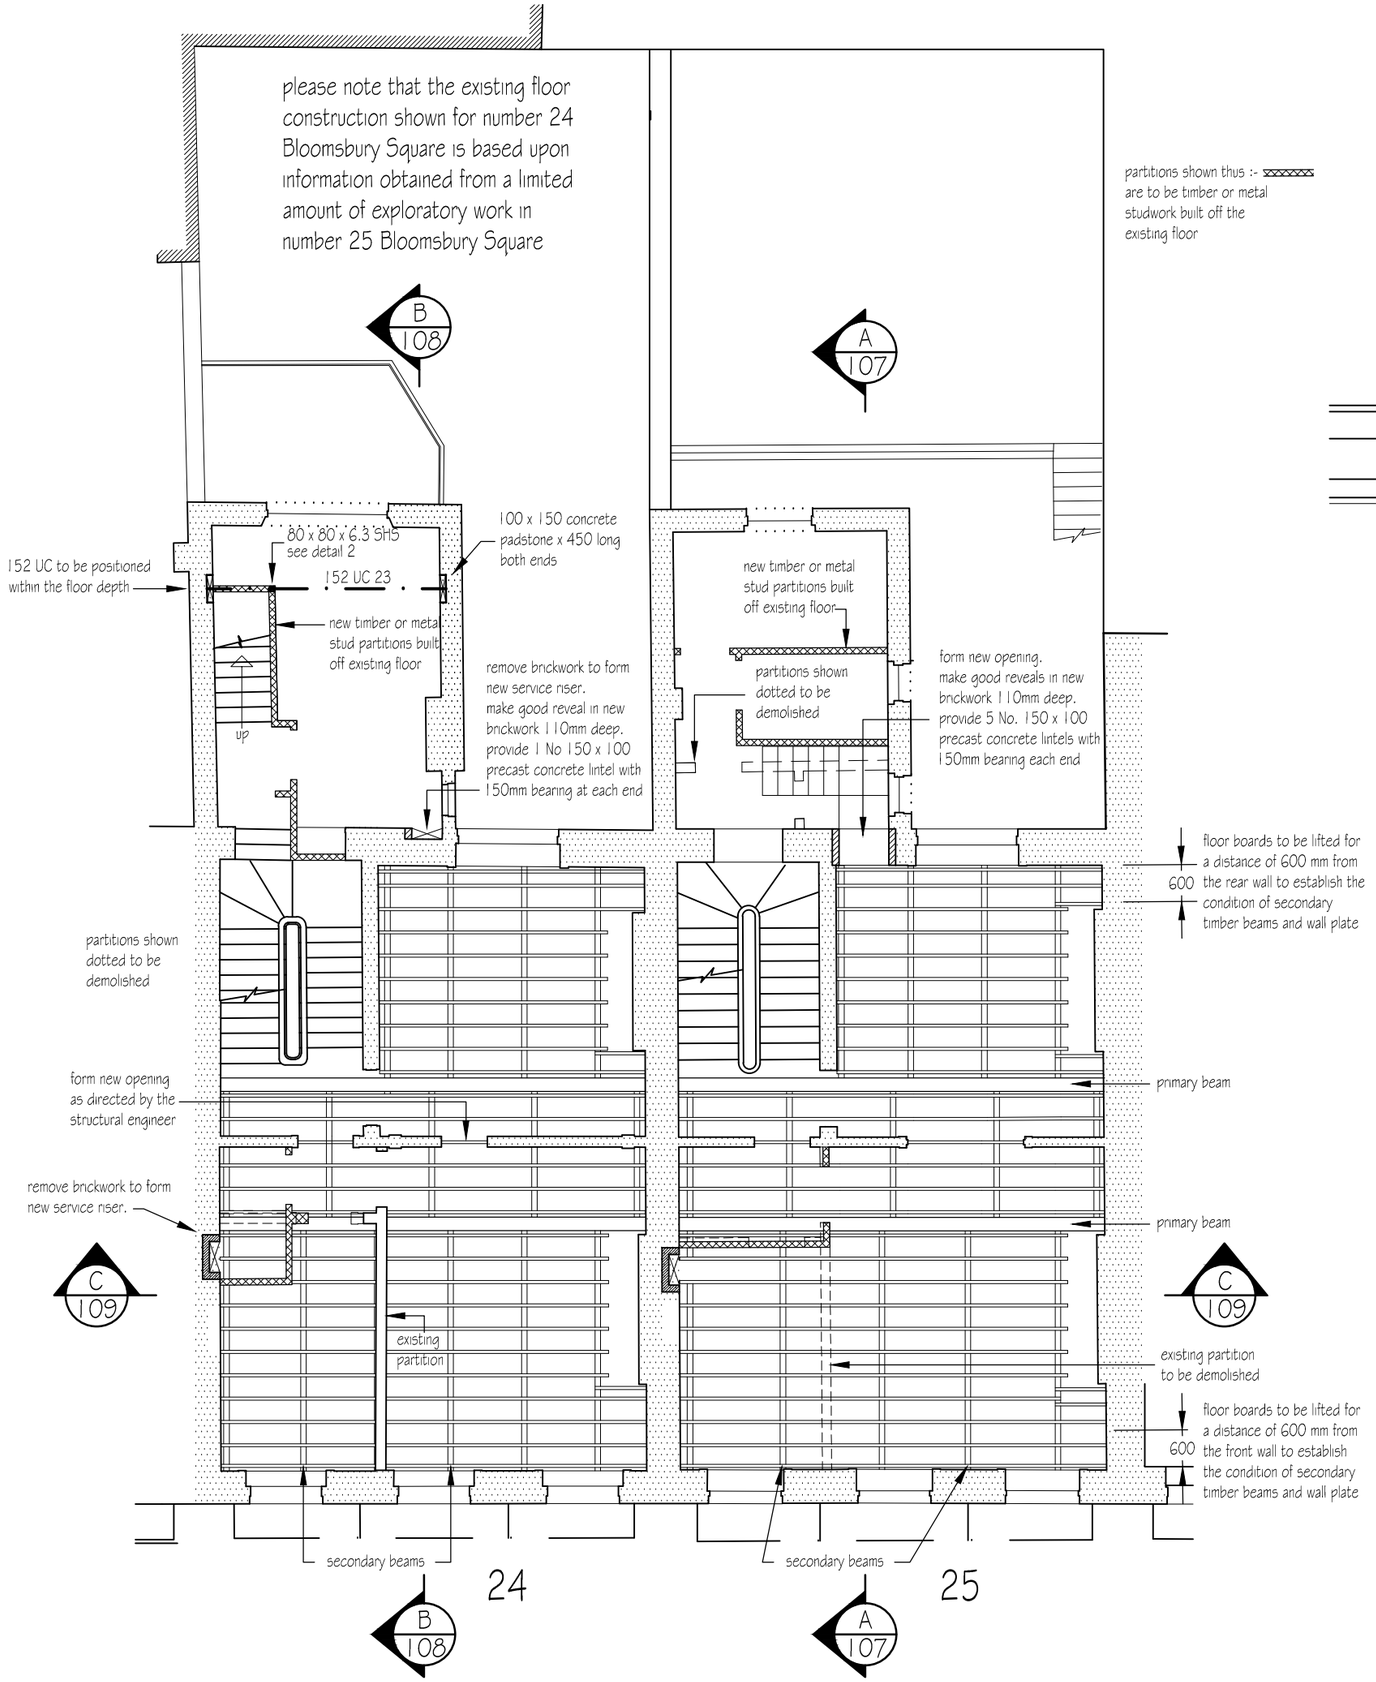

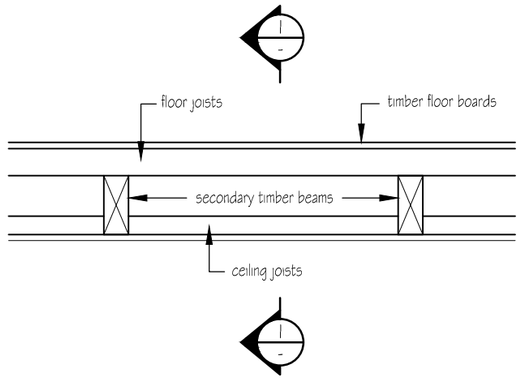

Detail of floor construction

Scale 1 - 25 @ A3

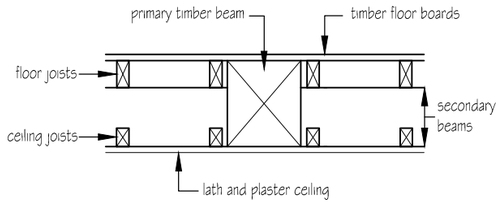

Section 1

Scale 1 - 25 @ A3

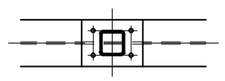

150 x 10 base plate x 200 long welded to 80 SHS and bolted to 152 UC with 4 No M 12 bolts grade 8.8

Detail 2

Scale 1 - 20 @ A3

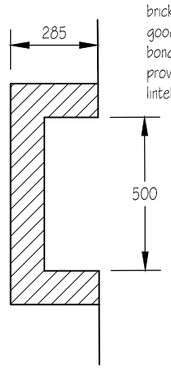

form opening in existing brickwork 720 wide and make good reveals in new brickwork bonded to existing. provide 150 deep x 175 wide lintel x 800 long at top of riser

Service riser detail

Scale 1 - 20 @ A3

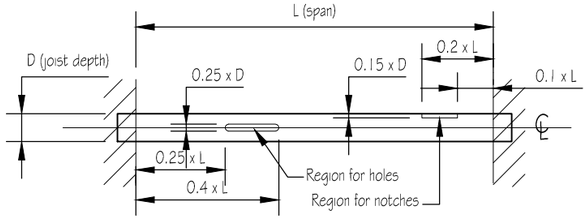

Joist Drilling and Notching Detail

Scale 1 - 50 @ A3

Rev	Date	
G	3 - 02 - 14	connection detail for 80 SHS added

RWA London
Civil & Structural Engineers

telephone : 020 7593 0088
e-mail : engineers@rwalondon.co.uk

Issued for TENDER

24 / 25 Bloomsbury Square

First floor - proposed

3198 102 G