DUDLEY COURT
1:100

FRONT ELEVATION - D2
AS EXISTING

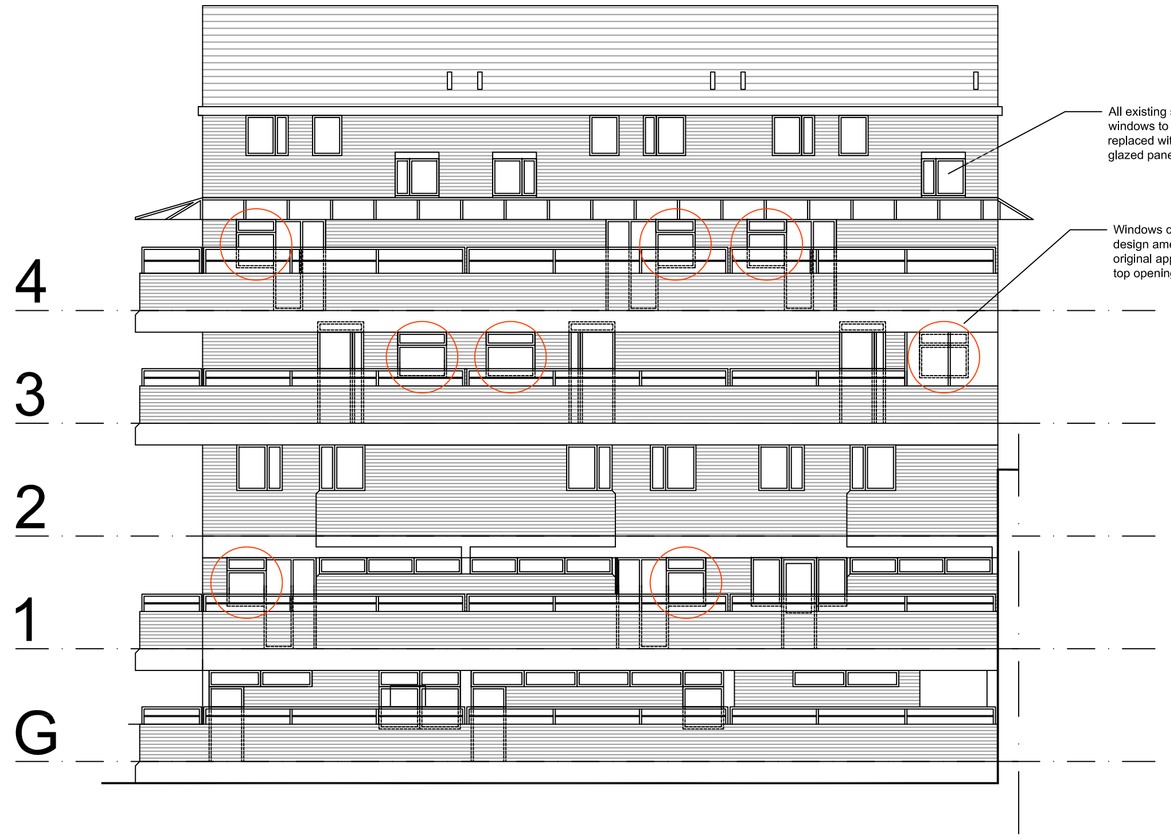

All existing single pane windows to dwellings to be replaced with new double glazed panels

Windows circled in red: design amended from original application, now with top opening light

DUDLEY COURT
1:100

FRONT ELEVATION - D2
AS PROPOSED

Revision
0.2 Windows circled in red: new design with top opening light

project name: Dudley Court
drawing reference: Dudley Court 1
Existing & Proposed Elevations

job number: G8283
drawing number: D2
revision: 0.2

status: PLANNING

cad ref:

date: 12 February 2014
sheet:
drawn: -
scale: 1:100@A1
checked: -

Use figured dimensions only. All levels and dimensions to be checked on site. This drawing is to be read in conjunction with all other relevant drawings and specifications.
Hunters is a trading name of Hunter & Partners Limited.
© Hunter & Partners Limited. All rights reserved.

hunters

26-28 Hammersmith Grove
London W6 7HJ

T 020 8237 8200
F 020 8741 2814
mail@hunters.co.uk

www.hunters.co.uk