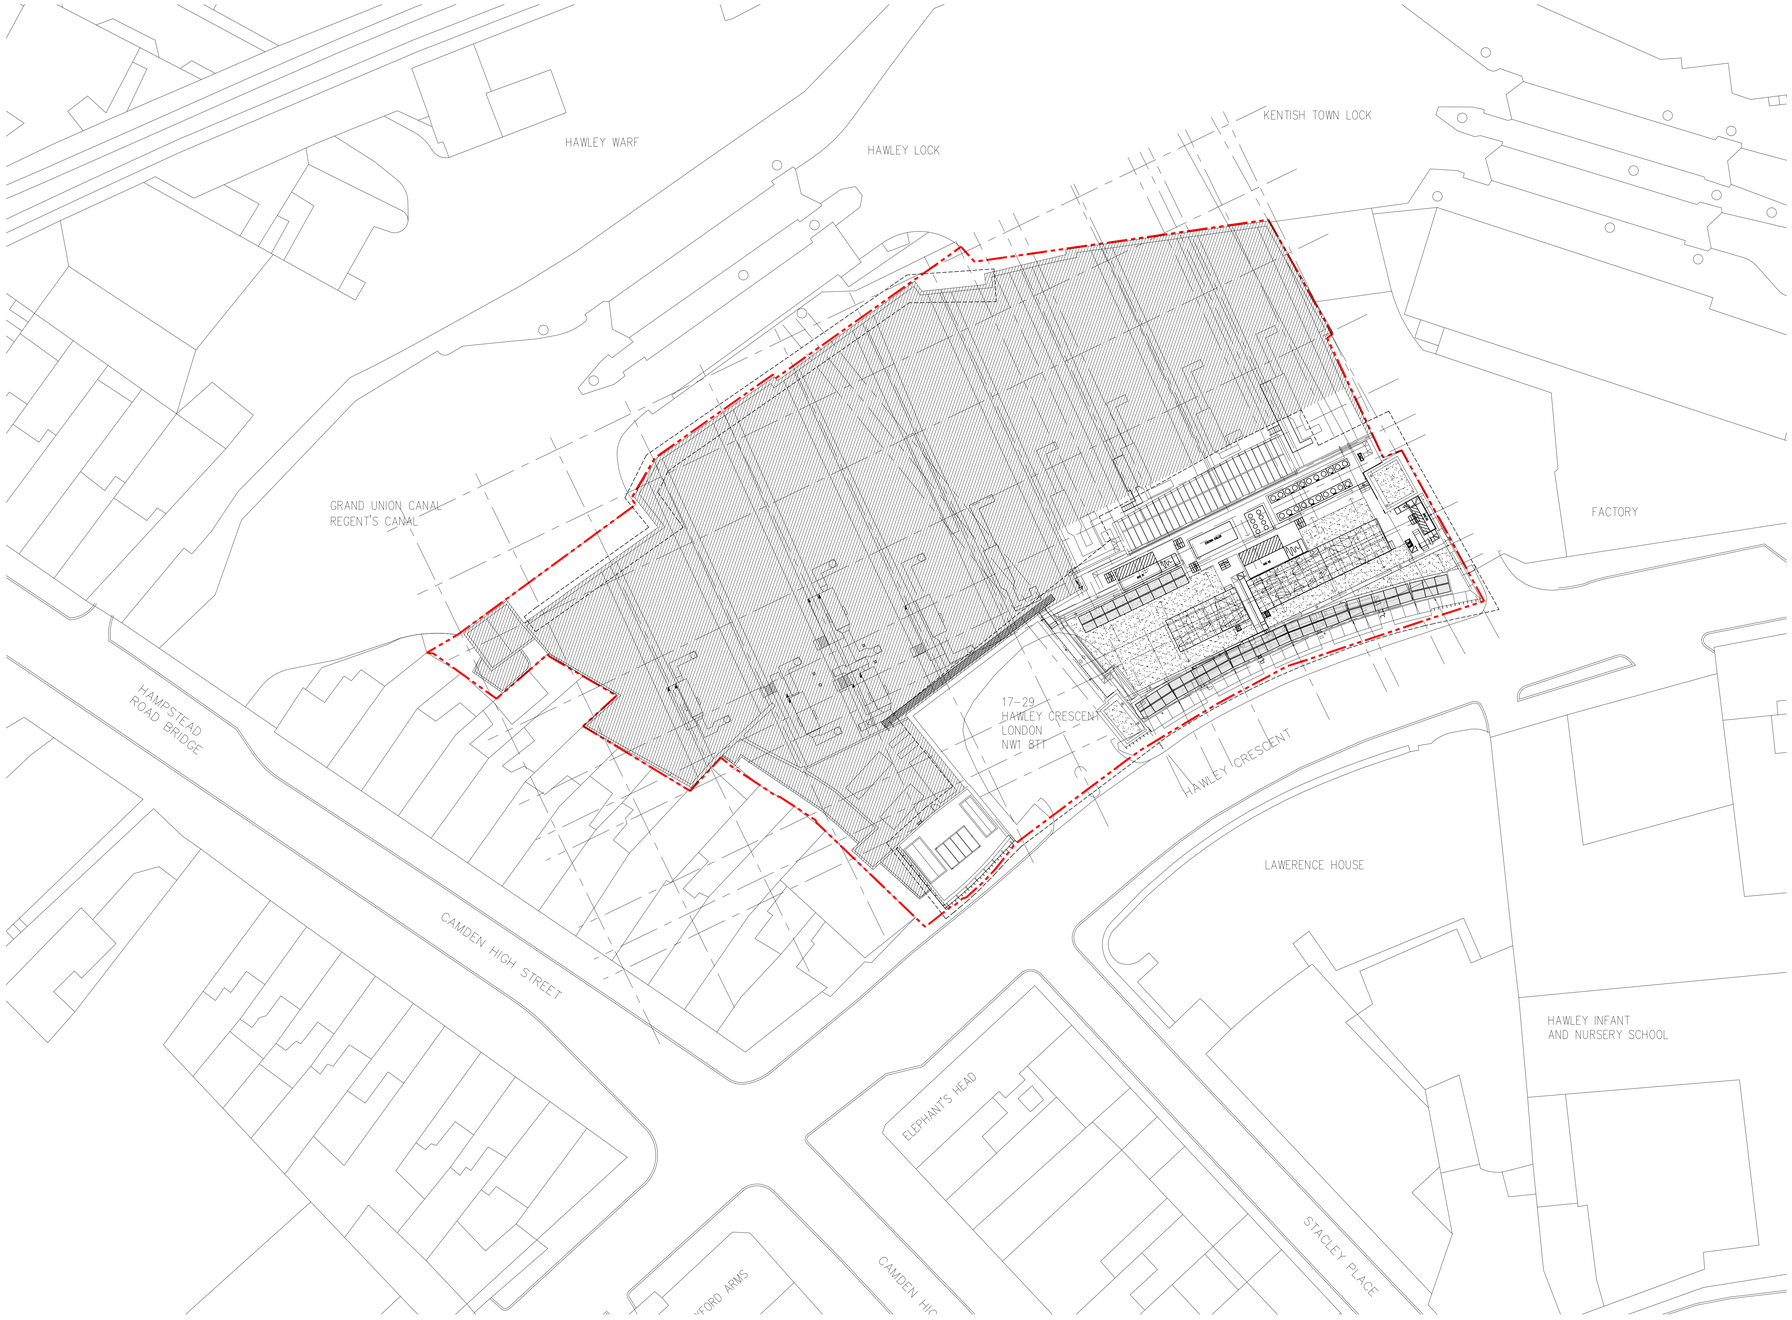

1 PLAN
SCALE: 1:250 @ A0

MUSIC TELEVISION®

jacobs webber

44 GLENTHAM RD
LONDON SW13 9JJ UK
T: + 44 (0) 20 8600 7580
F: + 44 (0) 20 8600 7599
www.jacobswebber.com

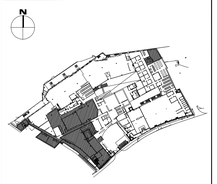

LEGEND:

NOT IN CONTRACT

PROPERTY LINE

1/ DO NOT SCALE FROM THIS DRAWING
2/ THIS DRAWING SHOULD BE READ IN CONJUNCTION WITH ALL RELEVANT ENGINEERS DRAWINGS
3/ DIMENSIONS SHOULD BE SITE VERIFIED AND DISCREPANCIES SHOULD BE BROUGHT TO THE ATTENTION OF JW BEFORE ANY WORK IS CARRIED OUT

No.	Date	Issue
T1	18FEB11	GENERAL REVISION
T0	31JAN11	TENDER ISSUE

Revisions

Project

PROJECT Z
17 - 29 HAWLEY
CRESCENT

Drawing Title

SITE PLAN

Date 31 JAN 11
Scale 1:250@A0
JW Job No 000000000
CAD File Name A-011

Drawing No A-011
Revision T1

© Copyright Jacobs Webber LTD. 2011