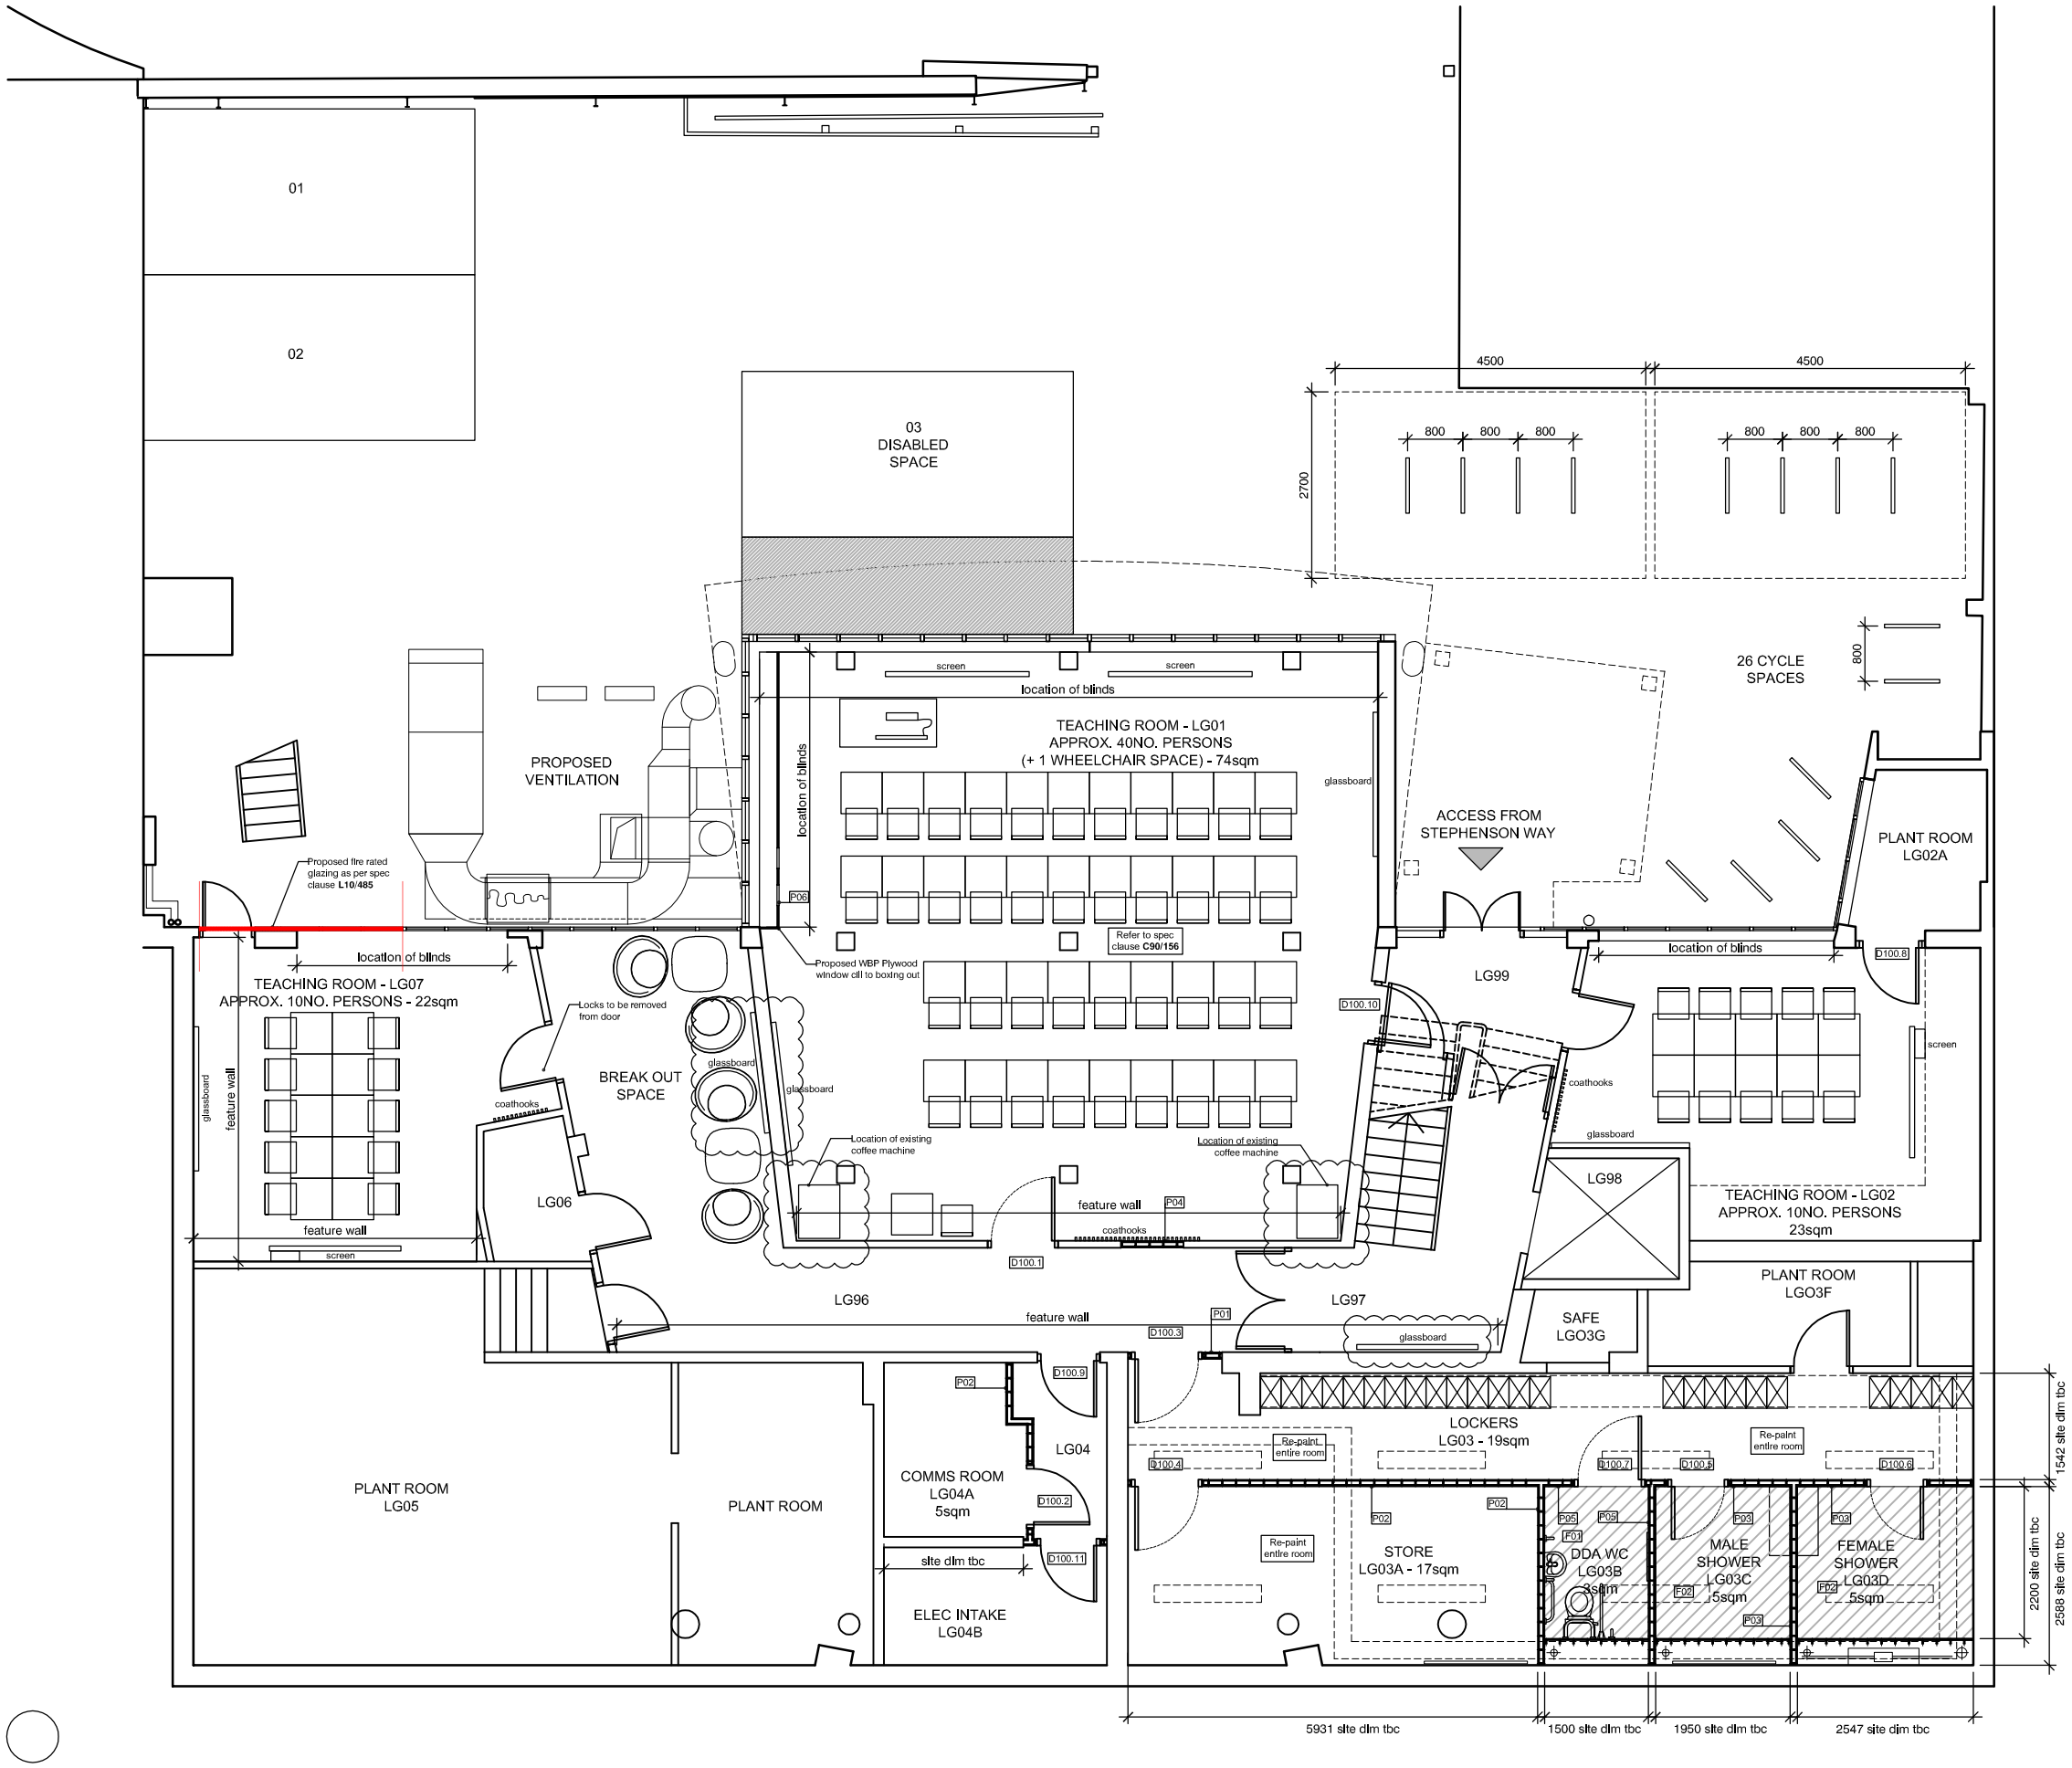

ACADEMIC AMENITY

TEACHING ACCOMODATION

LARGE SEMINAR SPACE SEATING	40 + 1 WHEELCHAIR SPACE
2NO. SMALL SEMINAR SPACE SEATING	20
	61

SANITARY AMENITY

SEE GROUND FLOOR DWG.

AREAS

GIA
327sqm
3519sqft

GEA
349sqm
3757sqft

Farr Institute of Health

standard notes

1. Do not scale this drawing.
2. All dimensions must be checked on site and any discrepancies verified with the architect.
3. Unless shown otherwise, all dimensions are to structural surfaces.

THIS IS NOT A CONSTRUCTION DRAWING, IT IS UNSUITABLE FOR THE PURPOSE OF CONSTRUCTION AND MUST ON NO ACCOUNT BE USED AS SUCH.

drawing notes

T4	25.10.2013	Scope of Works Changes
T5	11.11.2013	Glassboards Added
T6	20.11.2013	Partitions In LG04A & LG04B updated
T7	12.12.2013	Labels Updated
T8	12.12.2013	Cycle Parking Updated
T9	16.12.2013	Cycle Canopies Updated

revisions

P1	17.04.2013	FIRST ISSUE
P2	23.04.2013	NOTES ADDED
P3	30.04.2013	DOORS AMENDED, NOTES ADDED
P4	12.07.2013	TOILETS AMENDED
P5	16.07.2013	COMMS ROOM AND EXTERNAL YARD UPDATED
P6	19.07.2013	LAYOUTS UPDATED
P7	06.08.2013	ISSUED FOR PLANNING
P8	15.08.2013	STAGE D ISSUE
T1	30.08.2013	TENDER ISSUE FOR COMMENT
T2	02.09.2013	TENDER ISSUE
T3	16.09.2013	BUILDING CONTROL

date	client
17.04.13	UCL

scale	drawing
1:100@A3	Proposed Lower Ground Floor

drawn	checked	drawing number	rev
NS	MG	3095_L_100	T9

Levitt Bernstein
1 Kingsland Passage
London
E8 2BB

t: 020 7275 7676
f: 020 7275 9348
w: levittbernstein.co.uk
e: post@levittbernstein.co.uk

Levitt Bernstein