CONSTRUCTION KEY

existing retained

line over/under/behind

demolished

new construction

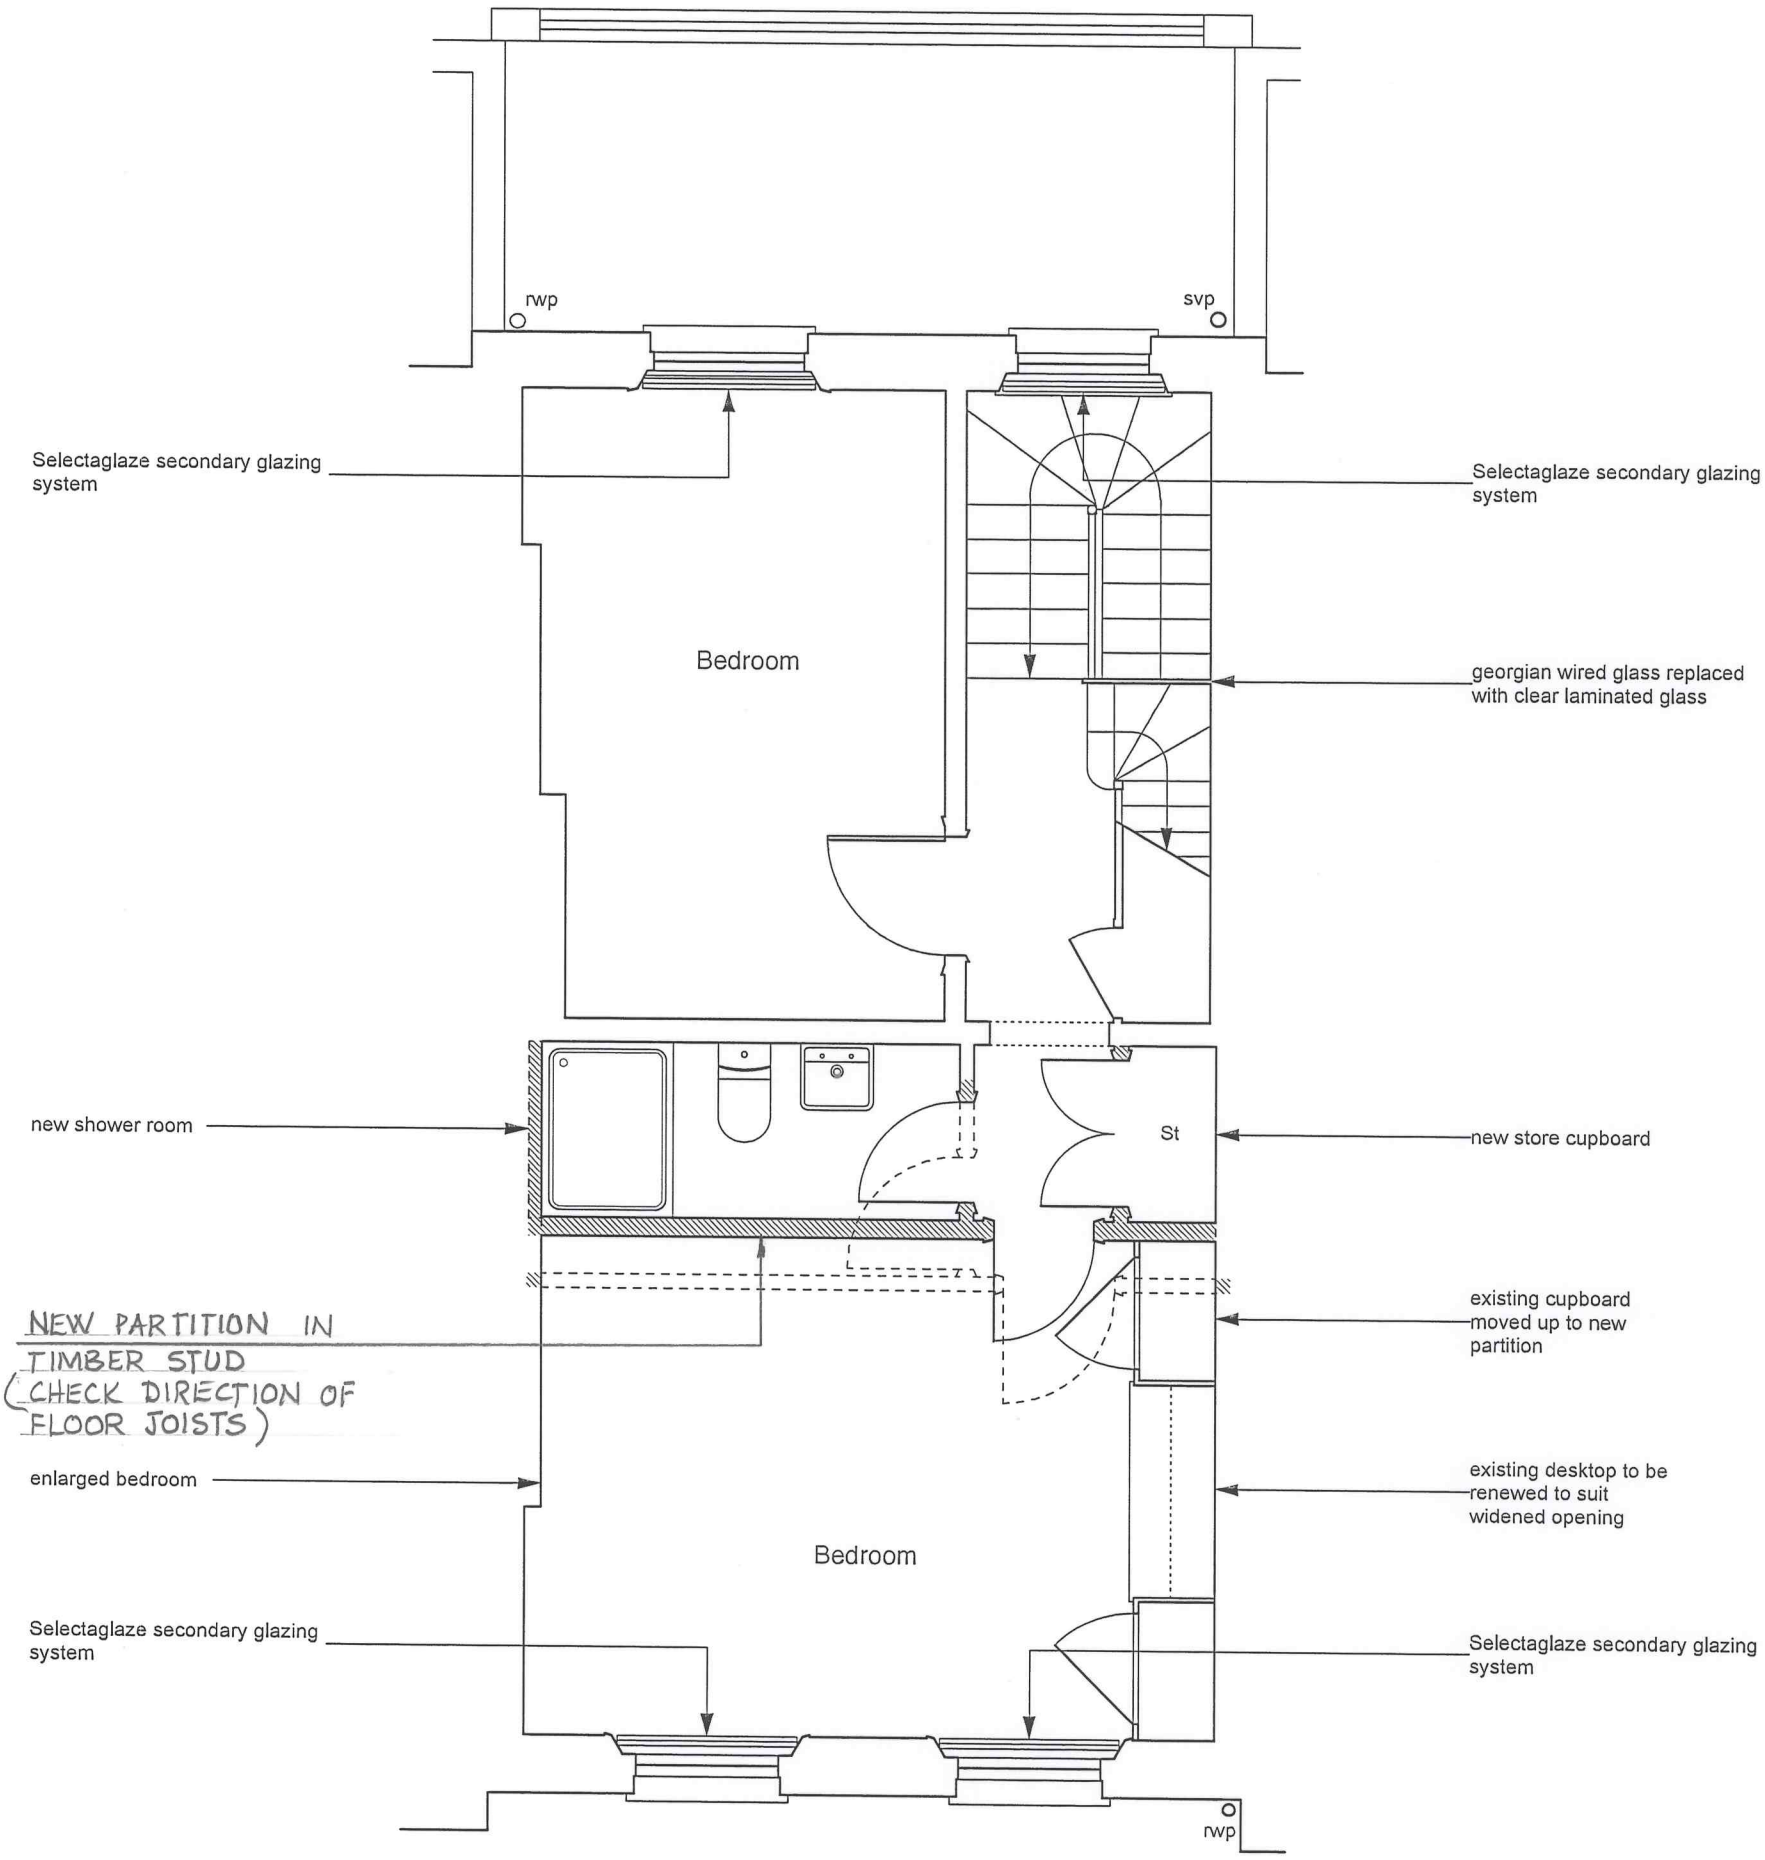

0 1 2 3 4 5 M

project5 ARCHITECTURE

PROJECT 5
ARCHITECTURE LLP
8 Waterson Street
London E2 8HL

T: +44 (0)20 7739 9131
F: +44 (0)20 7739 3687
E: info@p5a.co.uk

job title
13 FREDERICK STREET, LONDON WC1X 0NF

drawing
SECOND FLOOR PLAN - PROPOSED

Ellis and Moore Ltd
CONSULTING ENGINEERS

Drawing No
14441 / Sk04