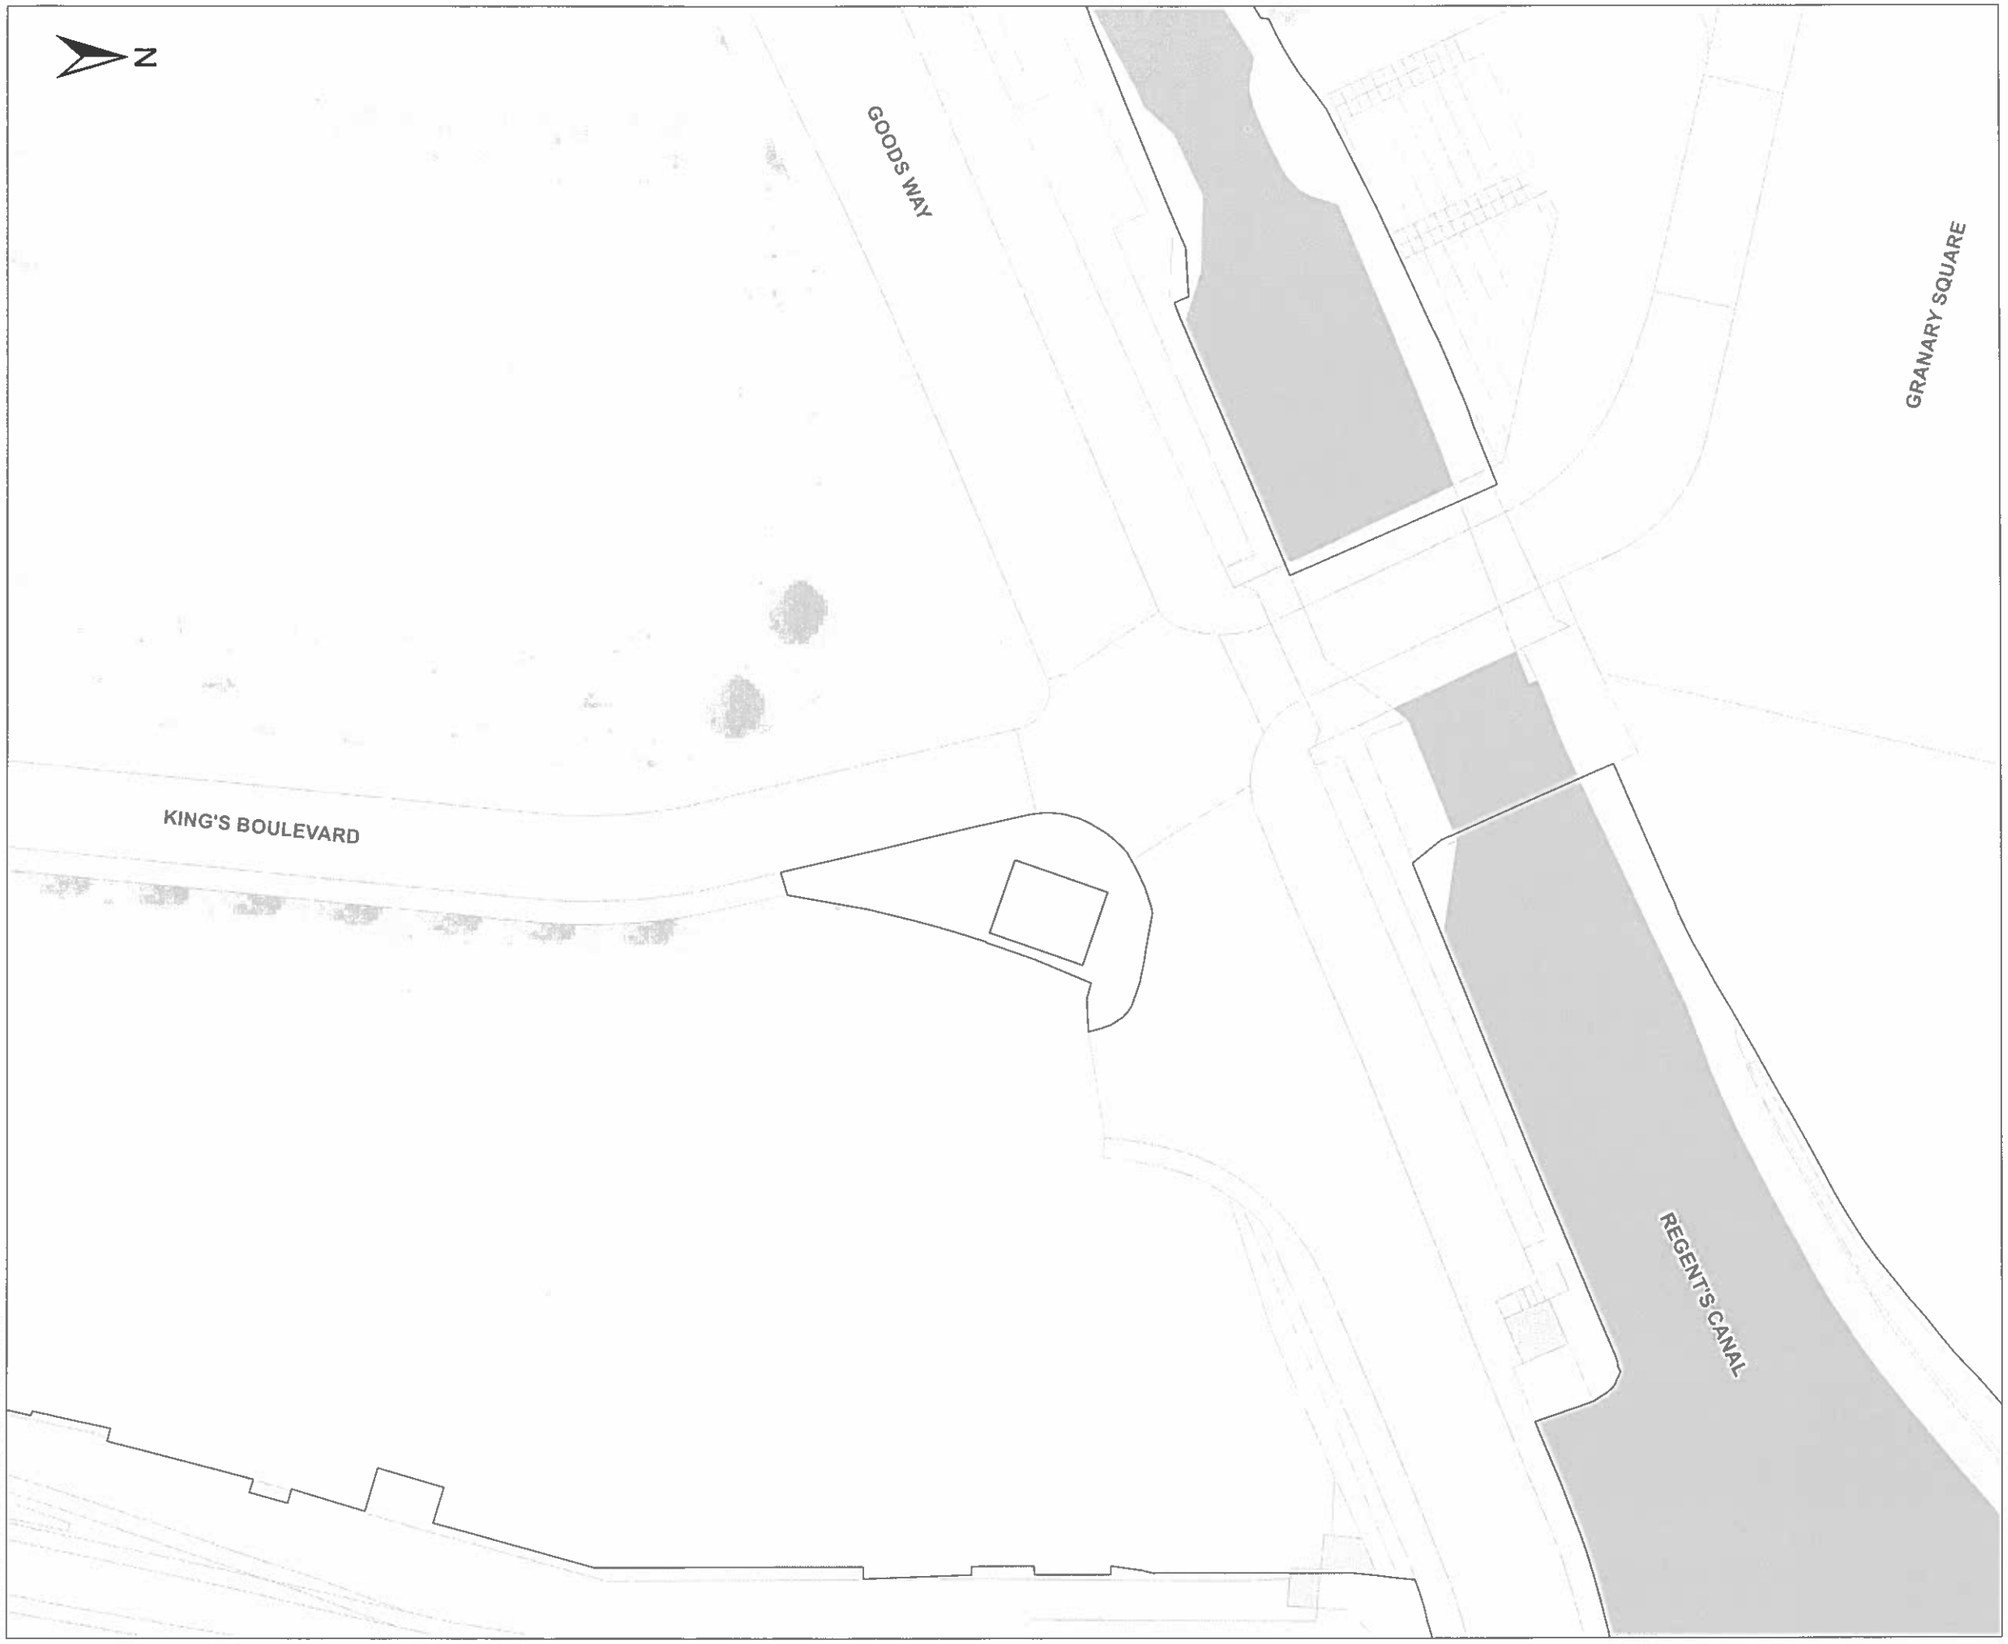

THIS DRAWING MAY BE USED ONLY FOR THE PURPOSE INTENDED AND ONLY WRITTEN DIMENSIONS SHALL BE USED

Notes

- Land within Application Ownership
- Site Boundary
- Indicative Location of Viewing Platform

0 5 10 15 20
Metres

Copyright

This map is reproduced from Ordnance Survey material with the permission of Ordnance Survey on behalf of the Controller of Her Majesty's Stationary Office.

© Crown copyright and database rights 2013 Ordnance Survey 100053954

Revision Details	By / Check	Date	Suffix

King's Cross

Job Title

TEMPORARY VIEWING PLATFORM

Drawing Title

PROPOSED POSITION OF VIEWING PLATFORM

Scale at A3: 1:500

Drawn	Approved
LAW	LM

Stage 1 check	Stage 2 check	Originated	Date
			07/01/2014

ARGENT

Argent (Property Development) Services LLP
5 Abbey Courtyard
Piccadilly
London, W1J 0HF
T. +44 (0) 20 3664 0200

Drawing Number: 0043_0003_03

Rev: -