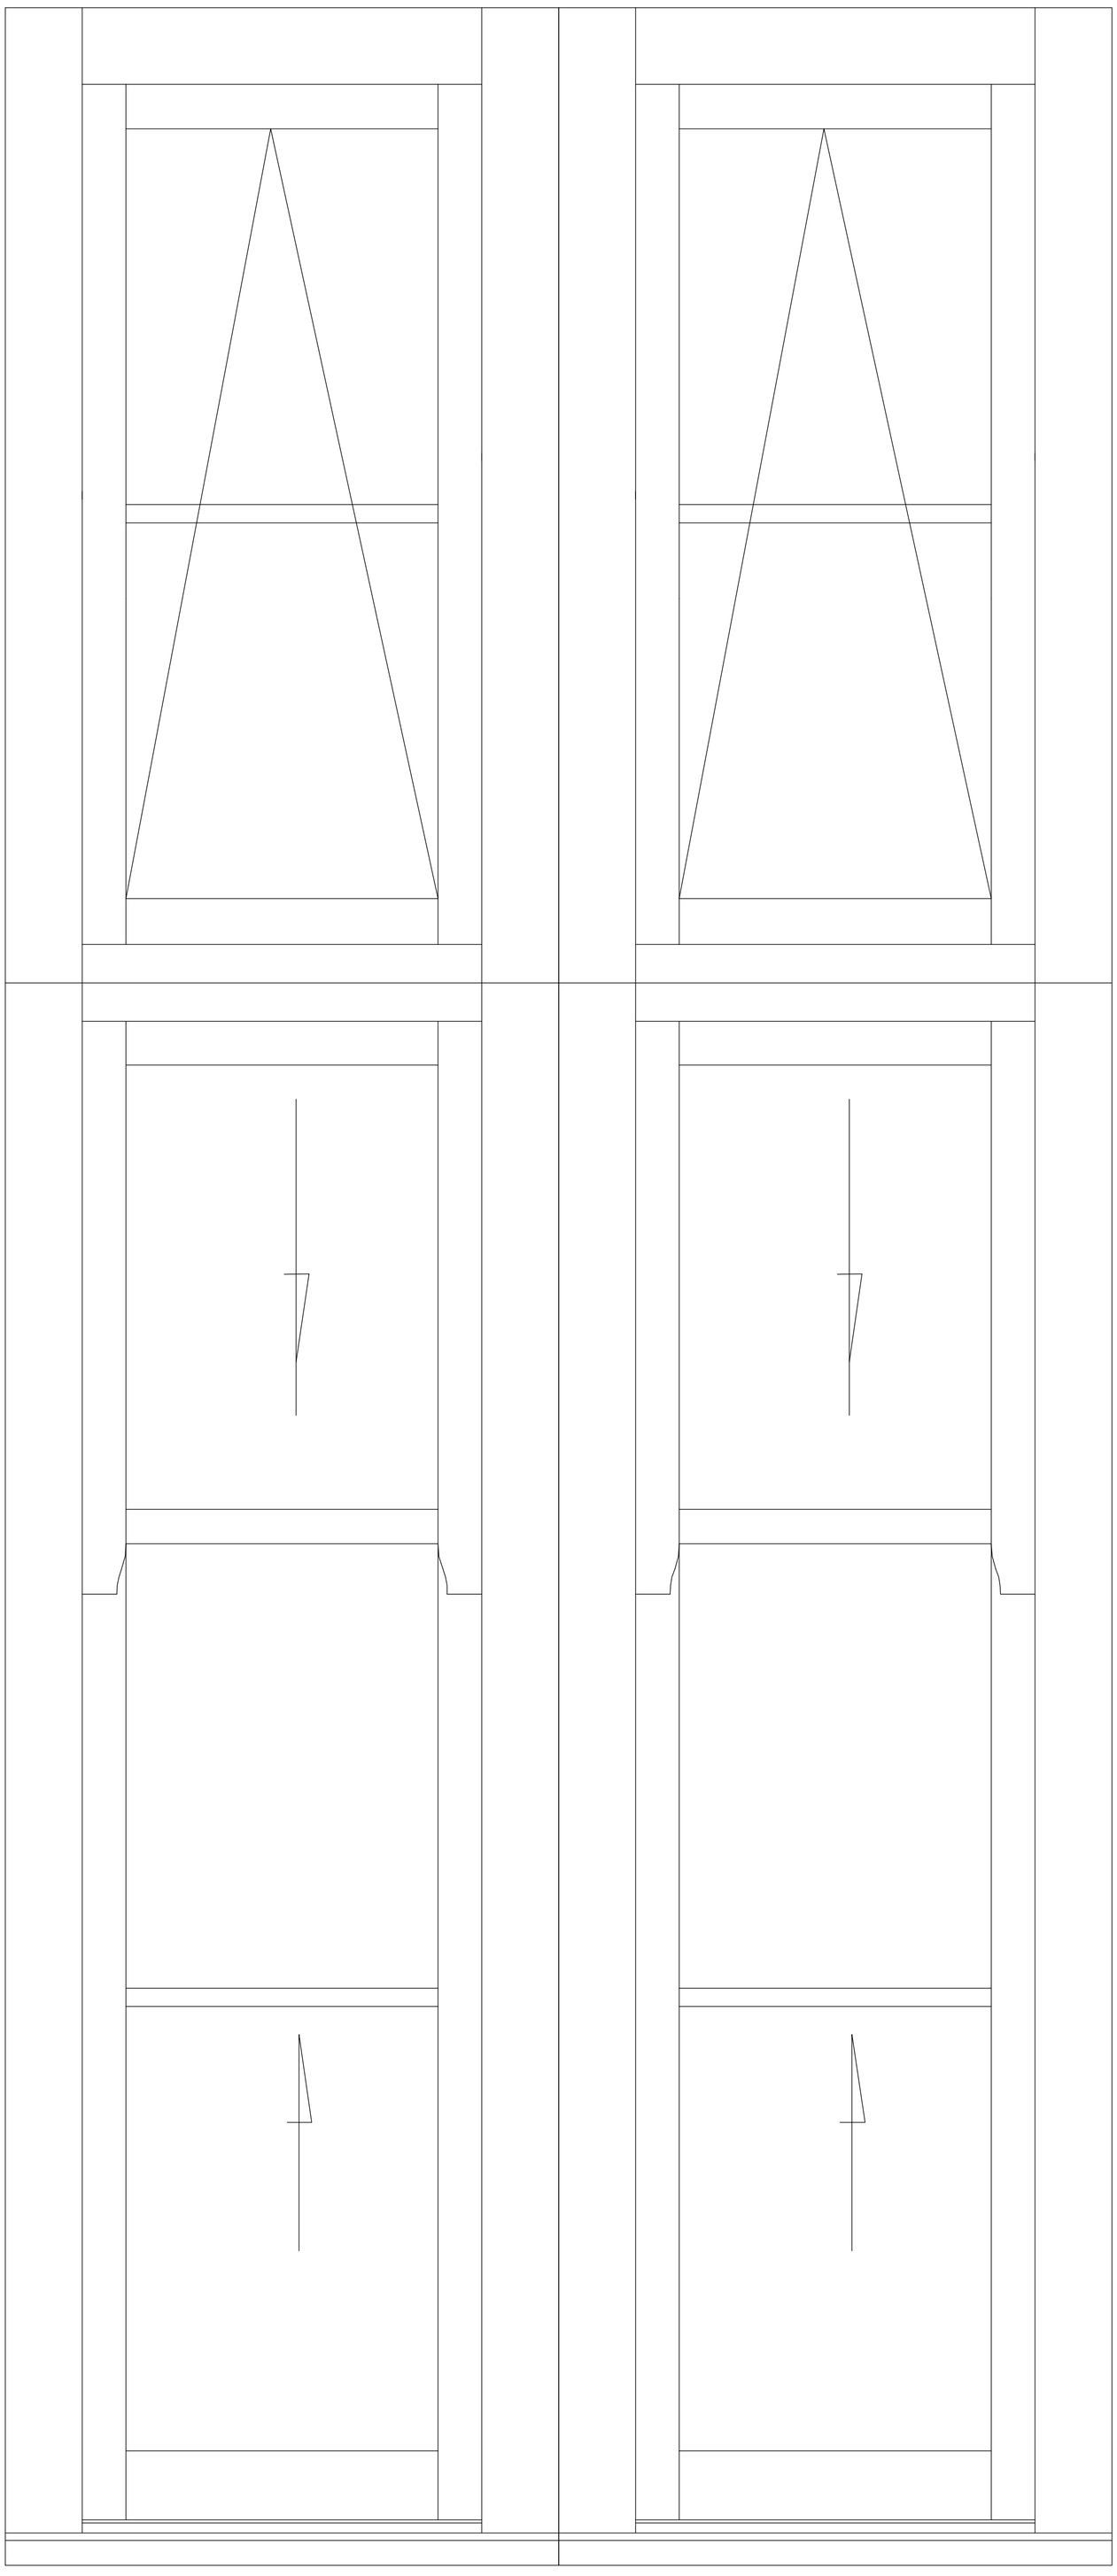

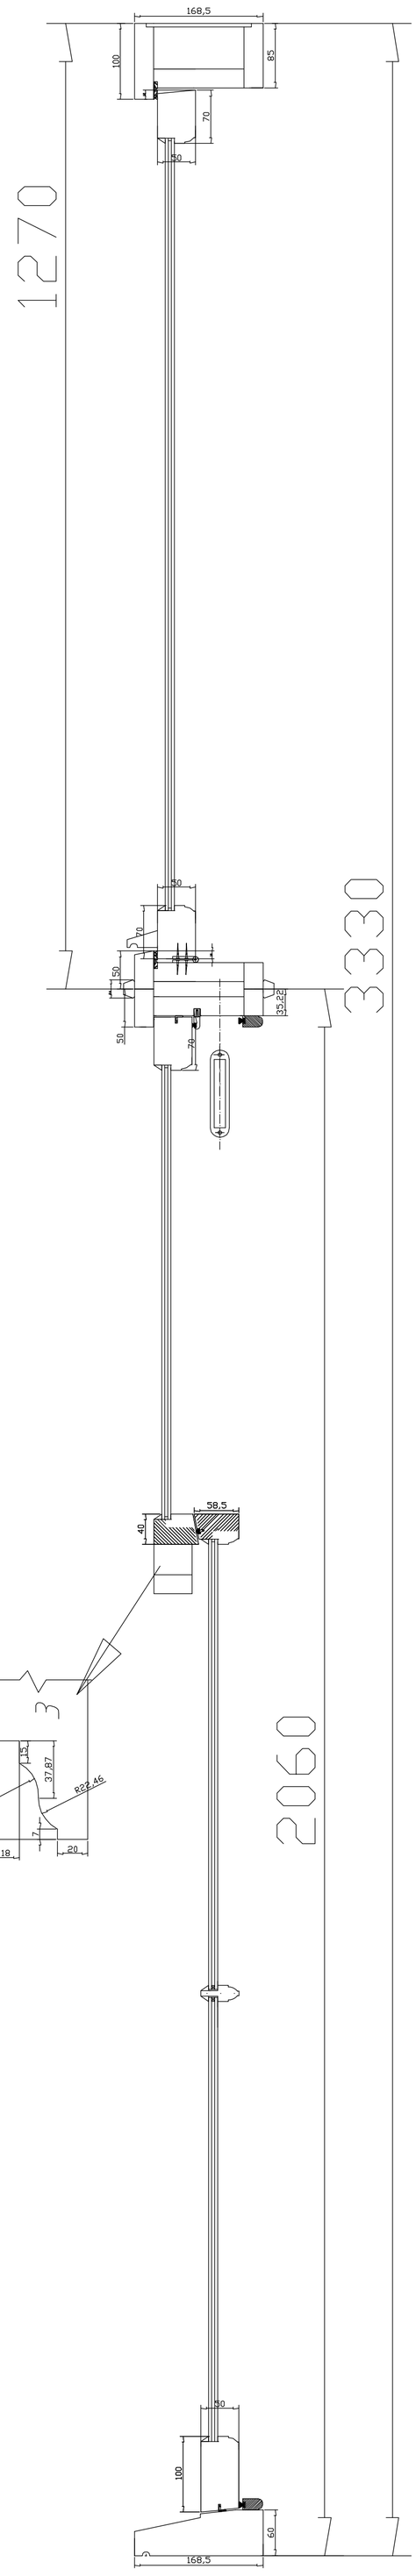

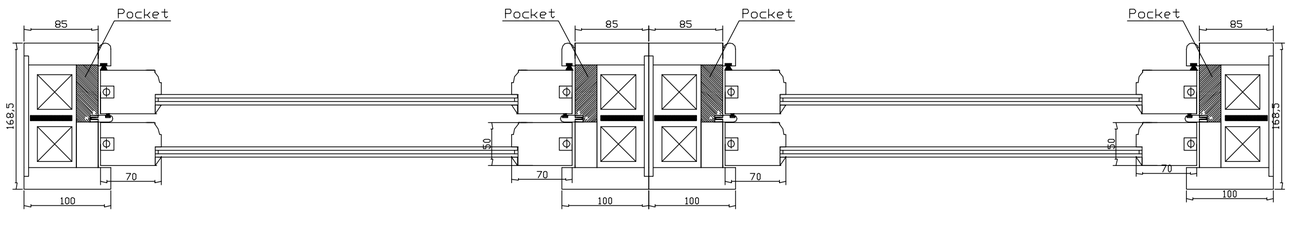

System: Box window with lead weights

Paint colour: Sikkens RAL9010

Glass: 33.1LAI-12Ar-4Tgh

rev	description	date	issue by	checked by

CONSTRUCTION

client: Buxton

project: Agincourt House

drawing: Type B

scale	drawn	date
NTS		26.09.2013

cad reference | checked

job | dwg | revision P1

Head office:
Unit 2 Union Wharf,
Market Harborough,
LE16 7UW
T:01858 469 225
F:01858 469 249
http://www.trccontracts.com

TRC CONTRACTS LIMITED