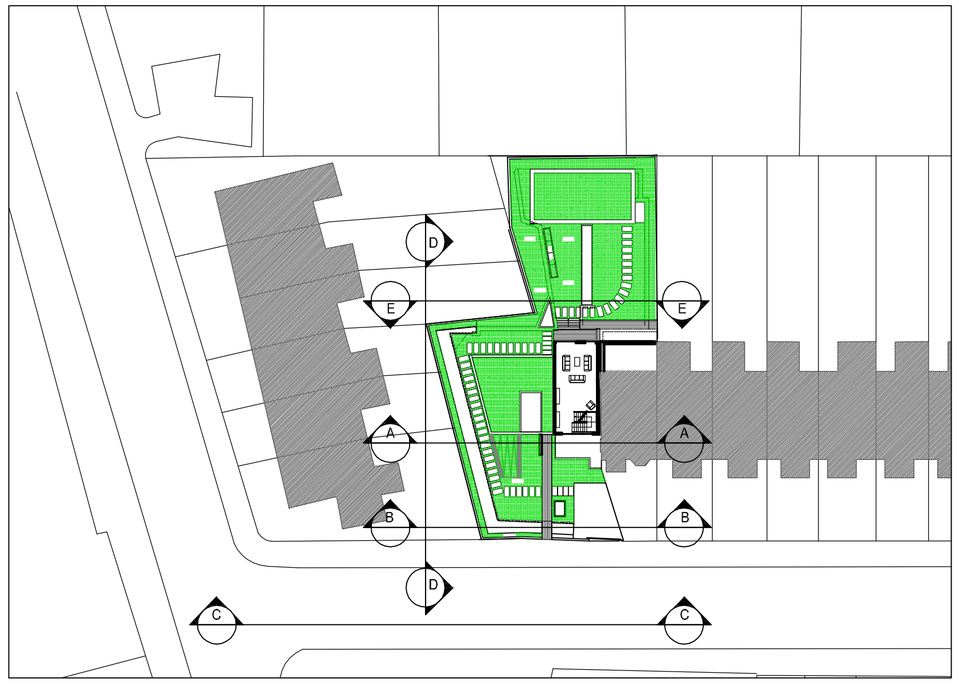

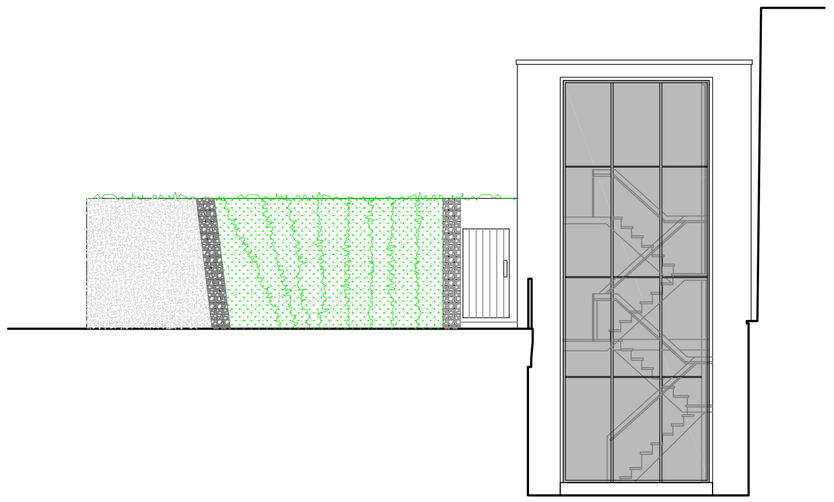

Proposed elevation A

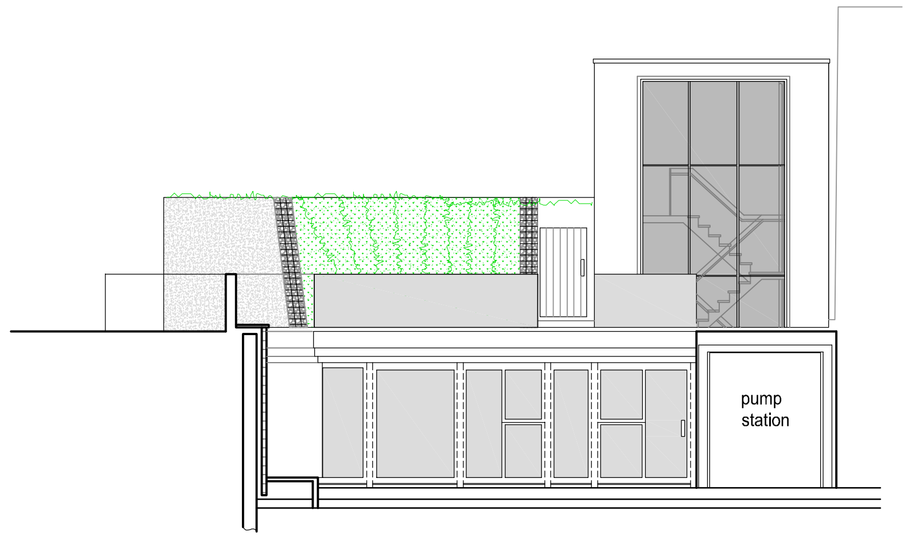

Proposed elevation B

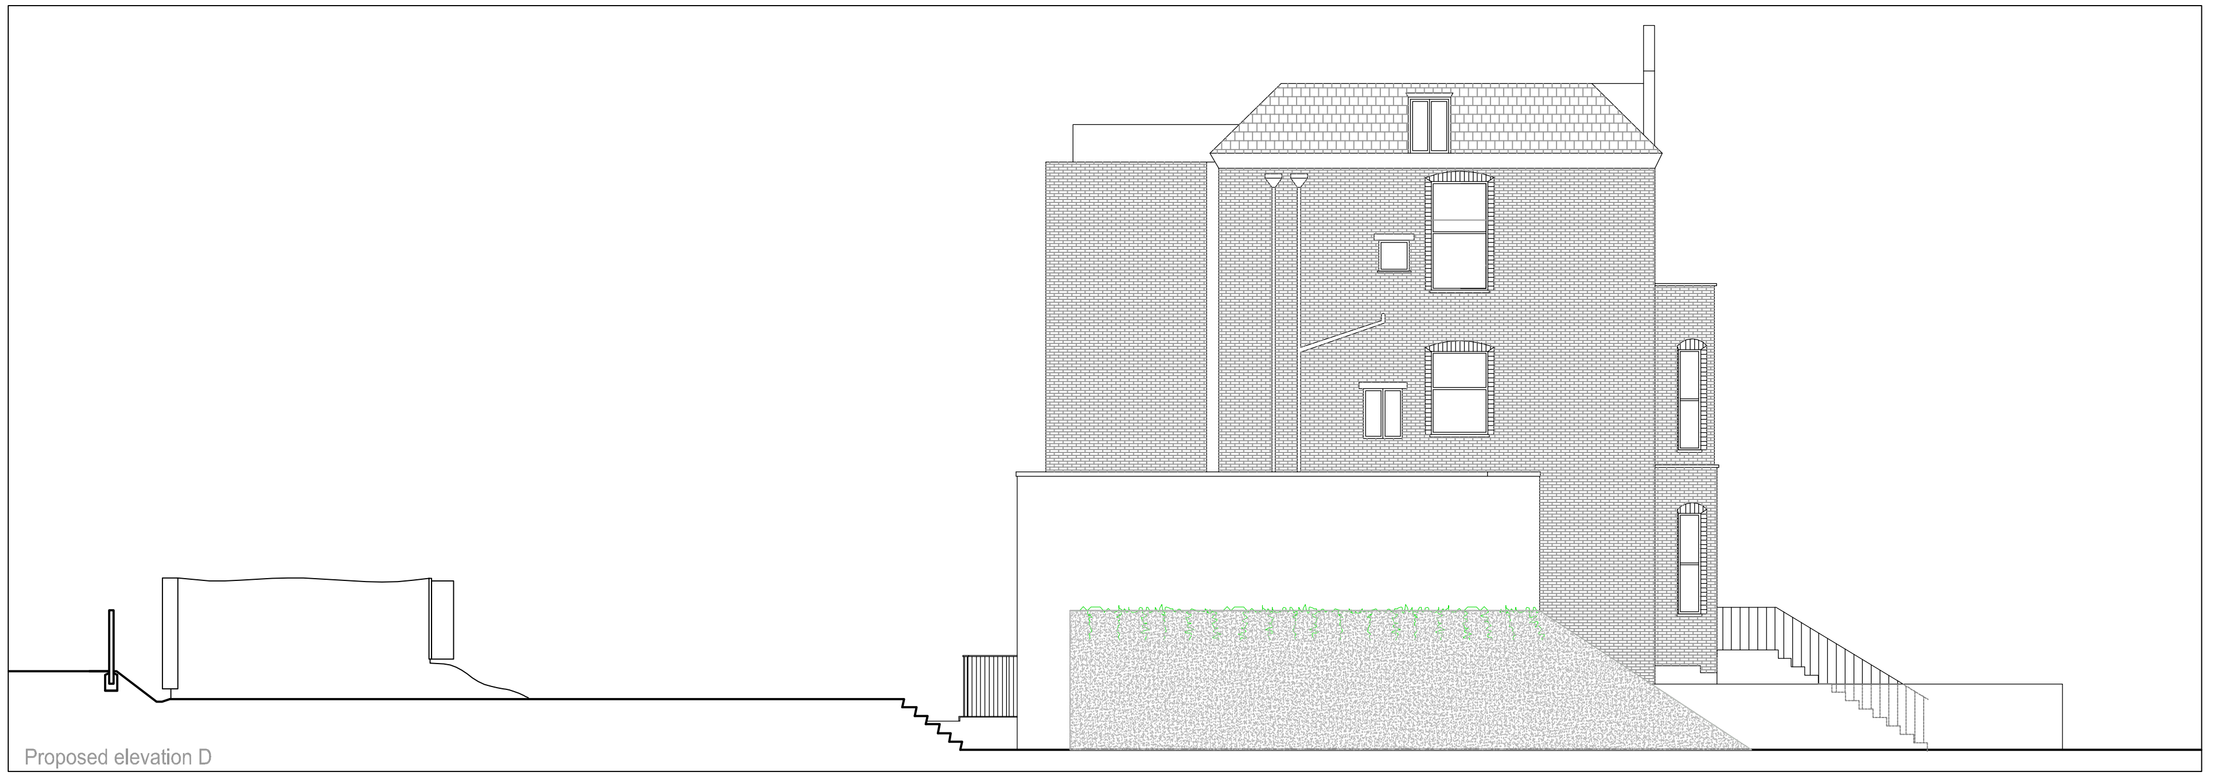

Proposed elevation D

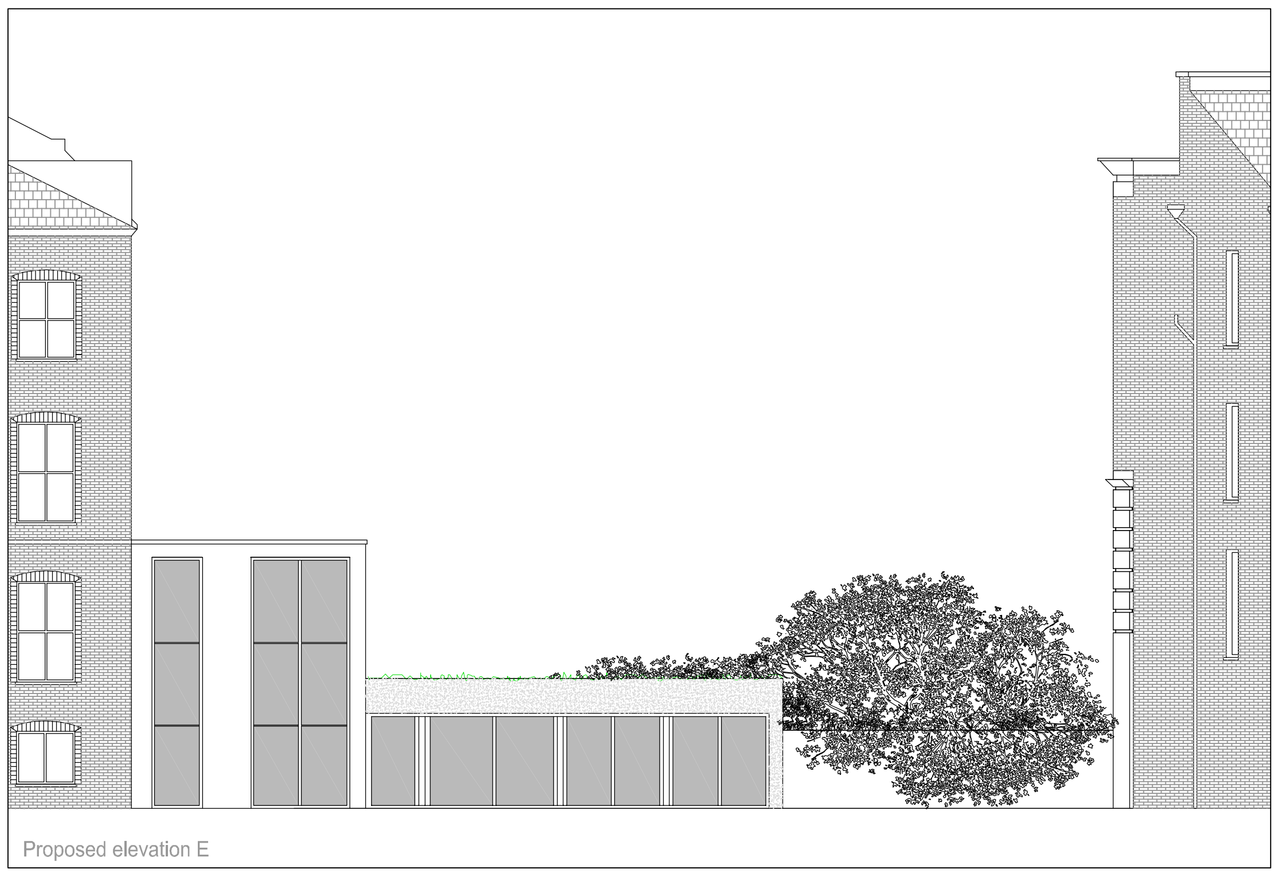

Proposed elevation E

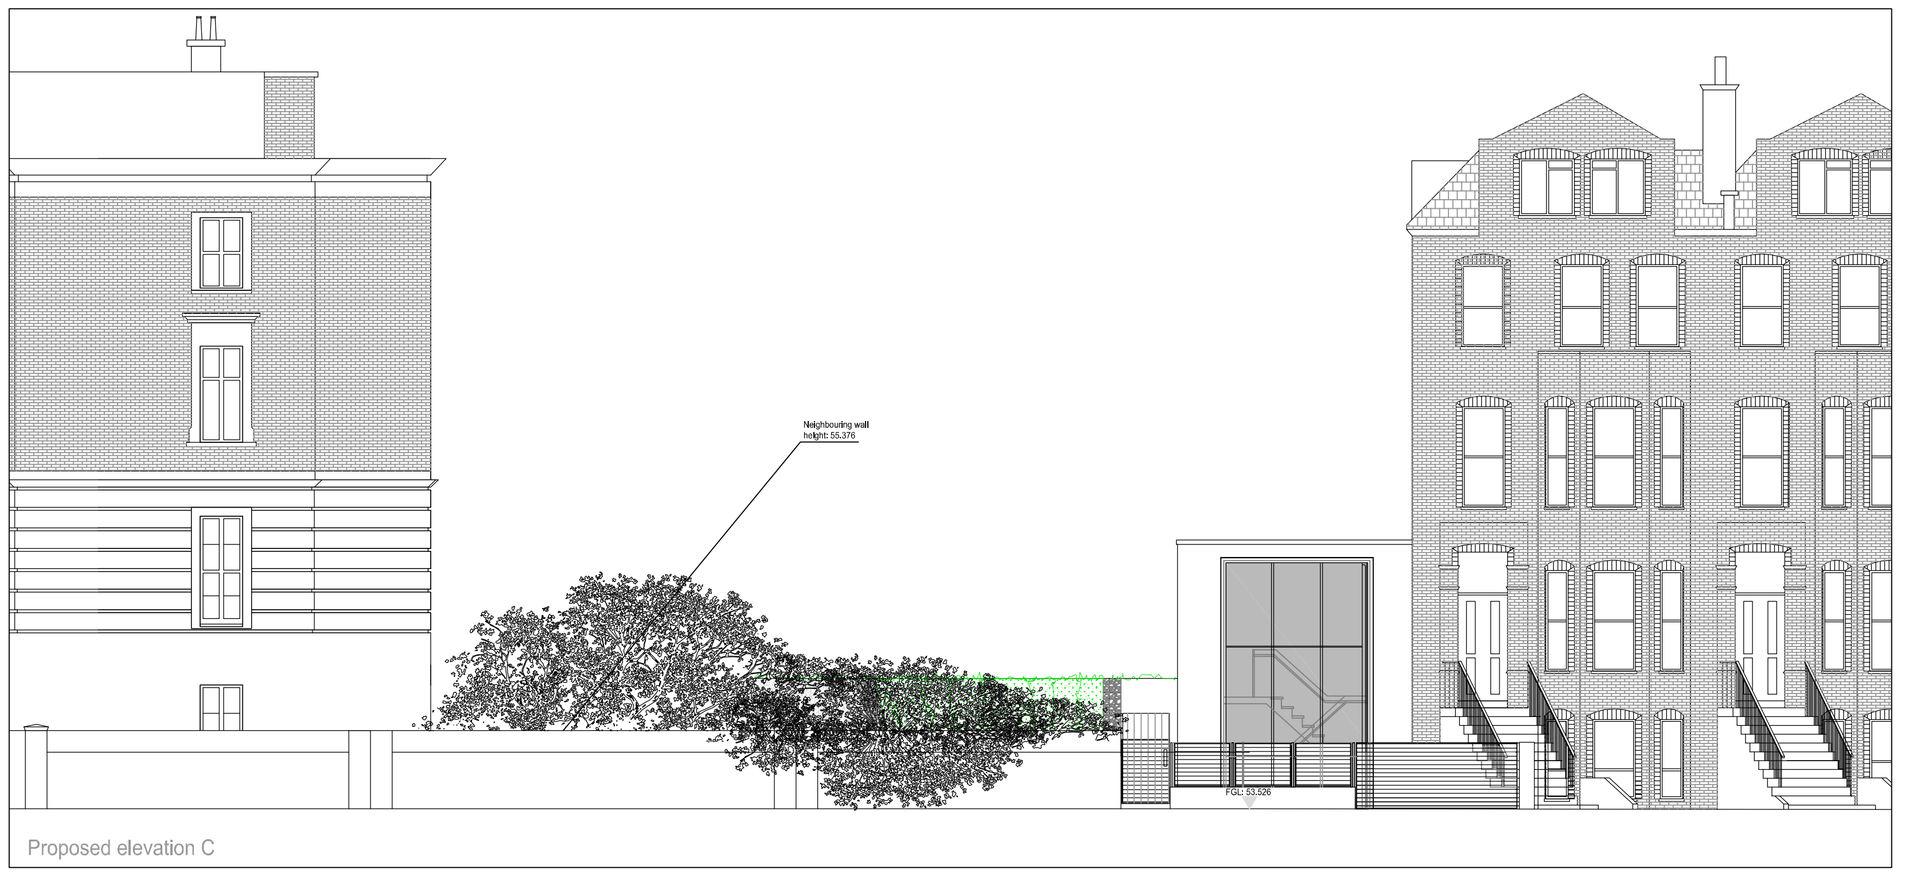

Proposed elevation C

© The Copyright of this drawing remains with William Cook Associates and is not to be reproduced without written approval. Dimensions are not to be scaled from this drawing for construction purposes, but may be scaled for Town Planning purposes only. The Contractor is to check all dimensions on site and report any discrepancies to the Contract Administrator. This drawing is to be read in conjunction with all other standard documentation. If in doubt, ASK.

Notes :

Rev.	Description	Date	By

cook associates

Architects
Engineers
Surveyors
Interior Designers

1 Limes Place, Preston Street
Faversham, Kent ME13 8PQ
Tel: 01795-532834 / 531002
e-mail: mail@cook-design.com
Fax: 01795-535605

Client :

Project :

Project No :

Drawing Title :
Proposed elevations A, B, C, D, E

Drawn by :	Checked by :
Date : Dec 2013	Scale @ A1: 1 : 100

Status: PLANNING

Drawing No :	Rev. No :
105	A