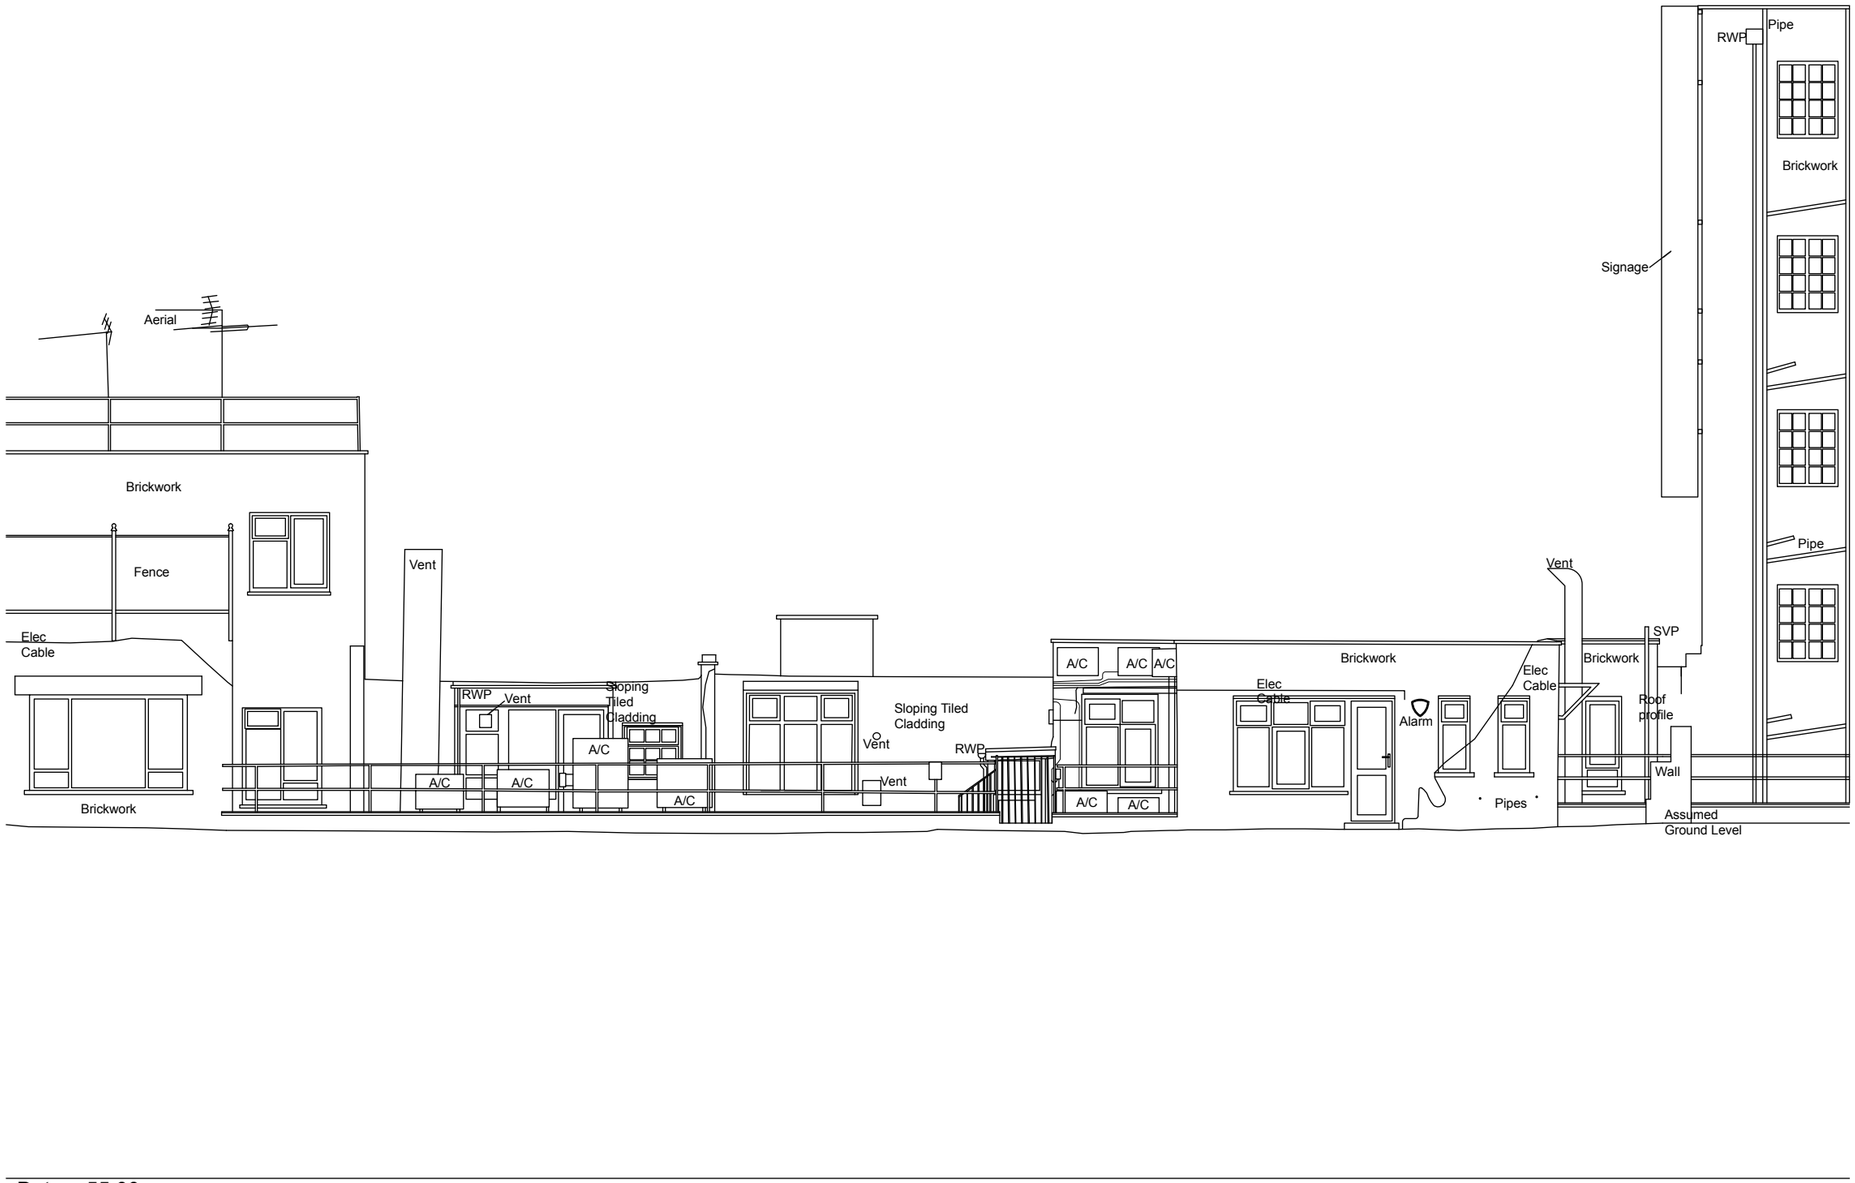

1:100 0 1 2 3 4 5m

N

General Notes

© Copyright Stephen Davy Peter Smith Architects 2013

These proposals are subject to the approval of all Statutory Building Control Requirements and the requirements of all Statutory Authorities and Service Providers.

The site boundaries and surroundings are based on a survey carried out by Maltby land surveys Ltd. The site boundaries are those described by the client.

These drawings are to be read in conjunction with all other relevant documentation produced by Stephen Davy Peter Smith Architects and other consultants employed by the client.

Do not scale the drawing.

Rev	Comment	By	Date
-	Preilminary Issue - For comment	CM	04.12.13

stephen davy peter smith | architects

Fanshaw House, Fanshaw Street, London N1 6HX
Tel: 020 7739 2020 Fax: 020 7739 2021
E-mail: sdpsa@davysmitharchitects.co.uk
Website: www.davysmitharchitects.co.uk

Client
Brampton Investments Ltd.
C/O Koopmans

Project
9-12 New College Parade
Finchley Road
London, NW3

Drawing Title
Existing Rear Elelvation

Job No.	Drawn By	Scale
1235	CM	1:100 @ A3
Date: Nov 2013	Checked By: GD	
Drawing No.: 1235(PL)405		Revision: -