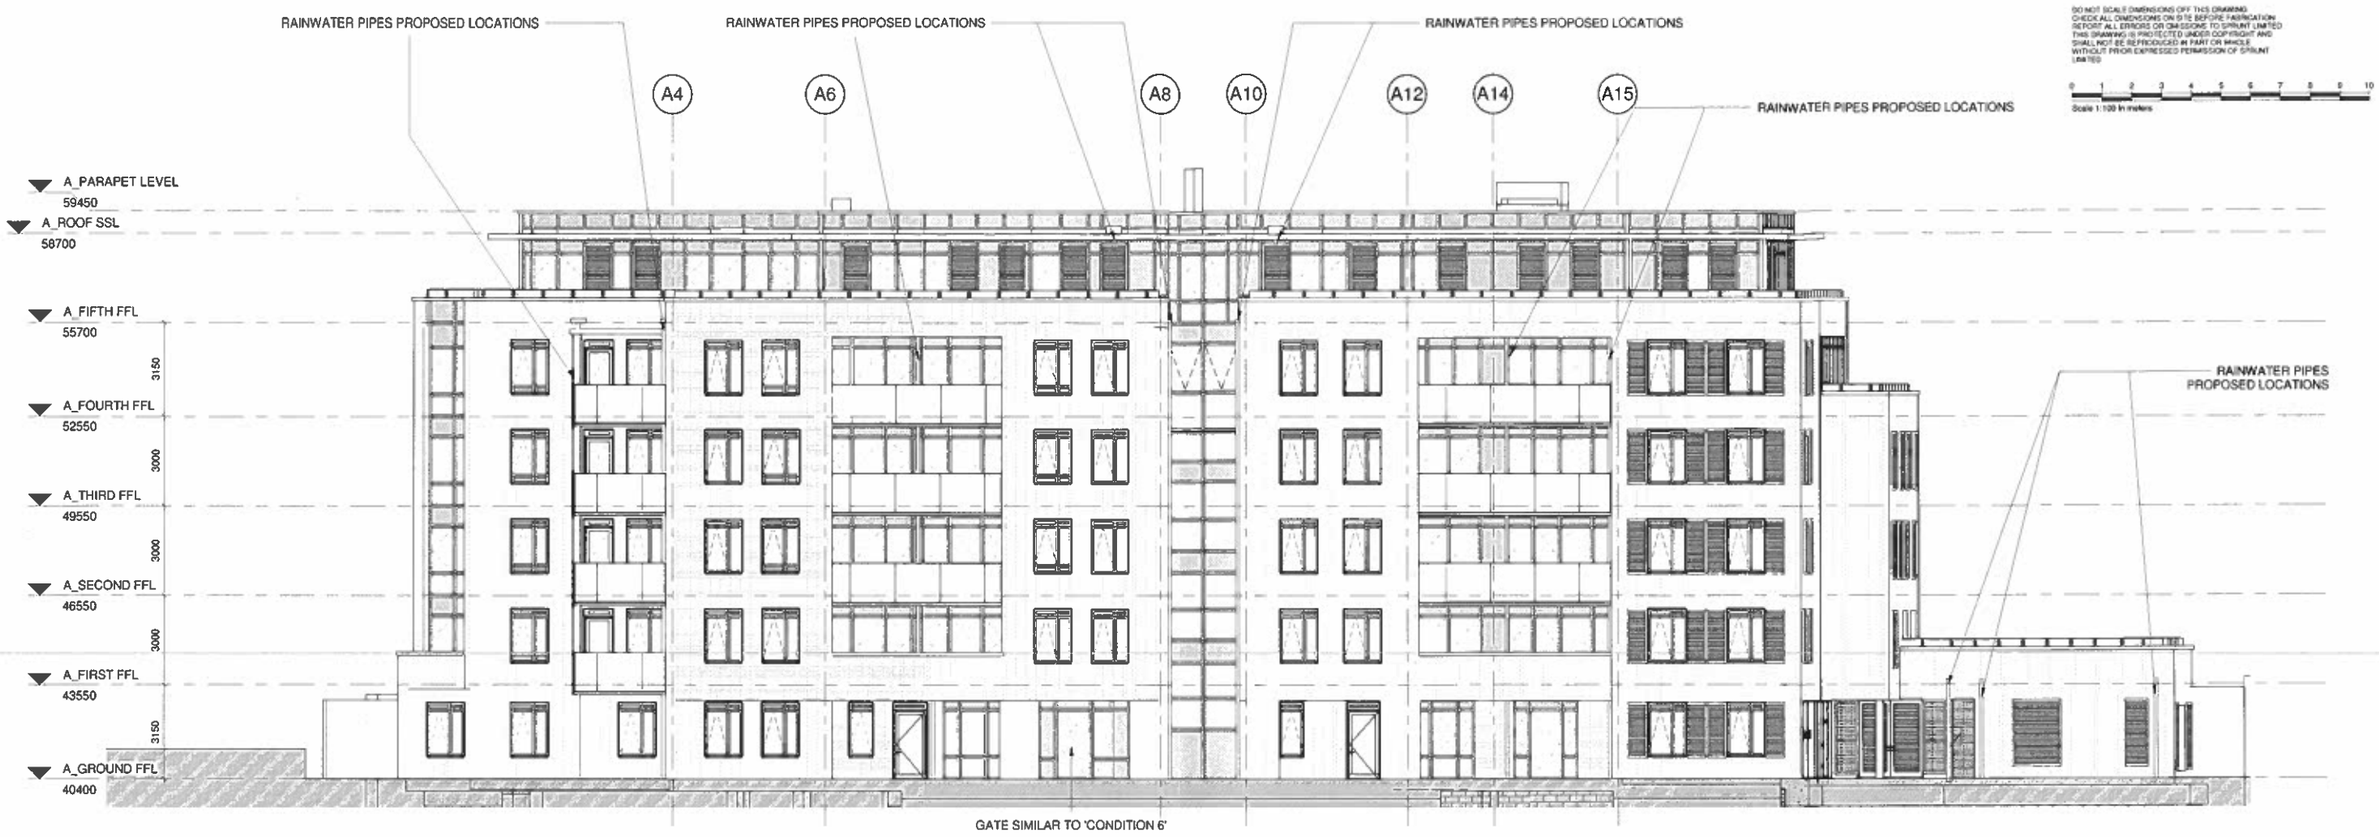

A - South West Elevation

1 : 100

A - North East Elevation

1 : 100

02/12/2013 09:48:19

DO NOT SCALE DIMENSIONS OFF THIS DRAWING
CHECK ALL DIMENSIONS ON SITE BEFORE FABRICATION
REPORT ALL ERRORS OR OMISSIONS TO SPRUNT LIMITED
THIS DRAWING IS PROTECTED UNDER COPYRIGHT AND SHALL NOT BE REPRODUCED IN PART OR WHOLE WITHOUT PRIOR EXPRESSED PERMISSION OF SPRUNT LIMITED

0 1 2 3 4 5 6 7 8 9 10
Scale 1:100 in metres

REV	BY	DATE	CHK	DESCRIPTION
02	PM	02.12.13	SA	Timber shutters revised
01	SA	04.07.13	SA	Top and bottom panels added to windows as shown including lower panels, Sliding shutter sizes amended, downpipe locations amended, spandrel panels shown, Ground floor timber doors changed to glazed doors, Car lift area amended, Lift overrun locations amended, Window & door head brickwork detail removed, Balustrade glass pattern removed (glazing colour agreed with Planners to be 9002 Grey white), Windows added to North East Elevation, Glass edge balustrading added to Car lift roof, Main entrance gates to lobbies to be metal gates (Building control requirement), Openable windows added to South East Elevation Curtain walling

STATUS
PLANNING

CONTRACTOR
GallifordTry

PROJECT
St Edmunds Terrace, NW8 7QE

CLIENT
THE GUINNESS TRUST

DRAWING TITLE
BLOCK A - NE & SW ELEVATION

DATE CREATED	DATE AMENDED	SCALE	
15.09.11	02.12.13	1 : 100	@A1
DRAWN BY	AMENDED BY	CHECKED	
JM	JI	SA	

DRAWING NO & REVISION
12308 _A_30_01 - D2

The Quadrangle,
180 Wardour Street,
London W1F 8FY
T +44 (0)20 7287 1153
F +44 (0)20 7287 3675
www.sprunt.net

sprunt.

v4-2.2