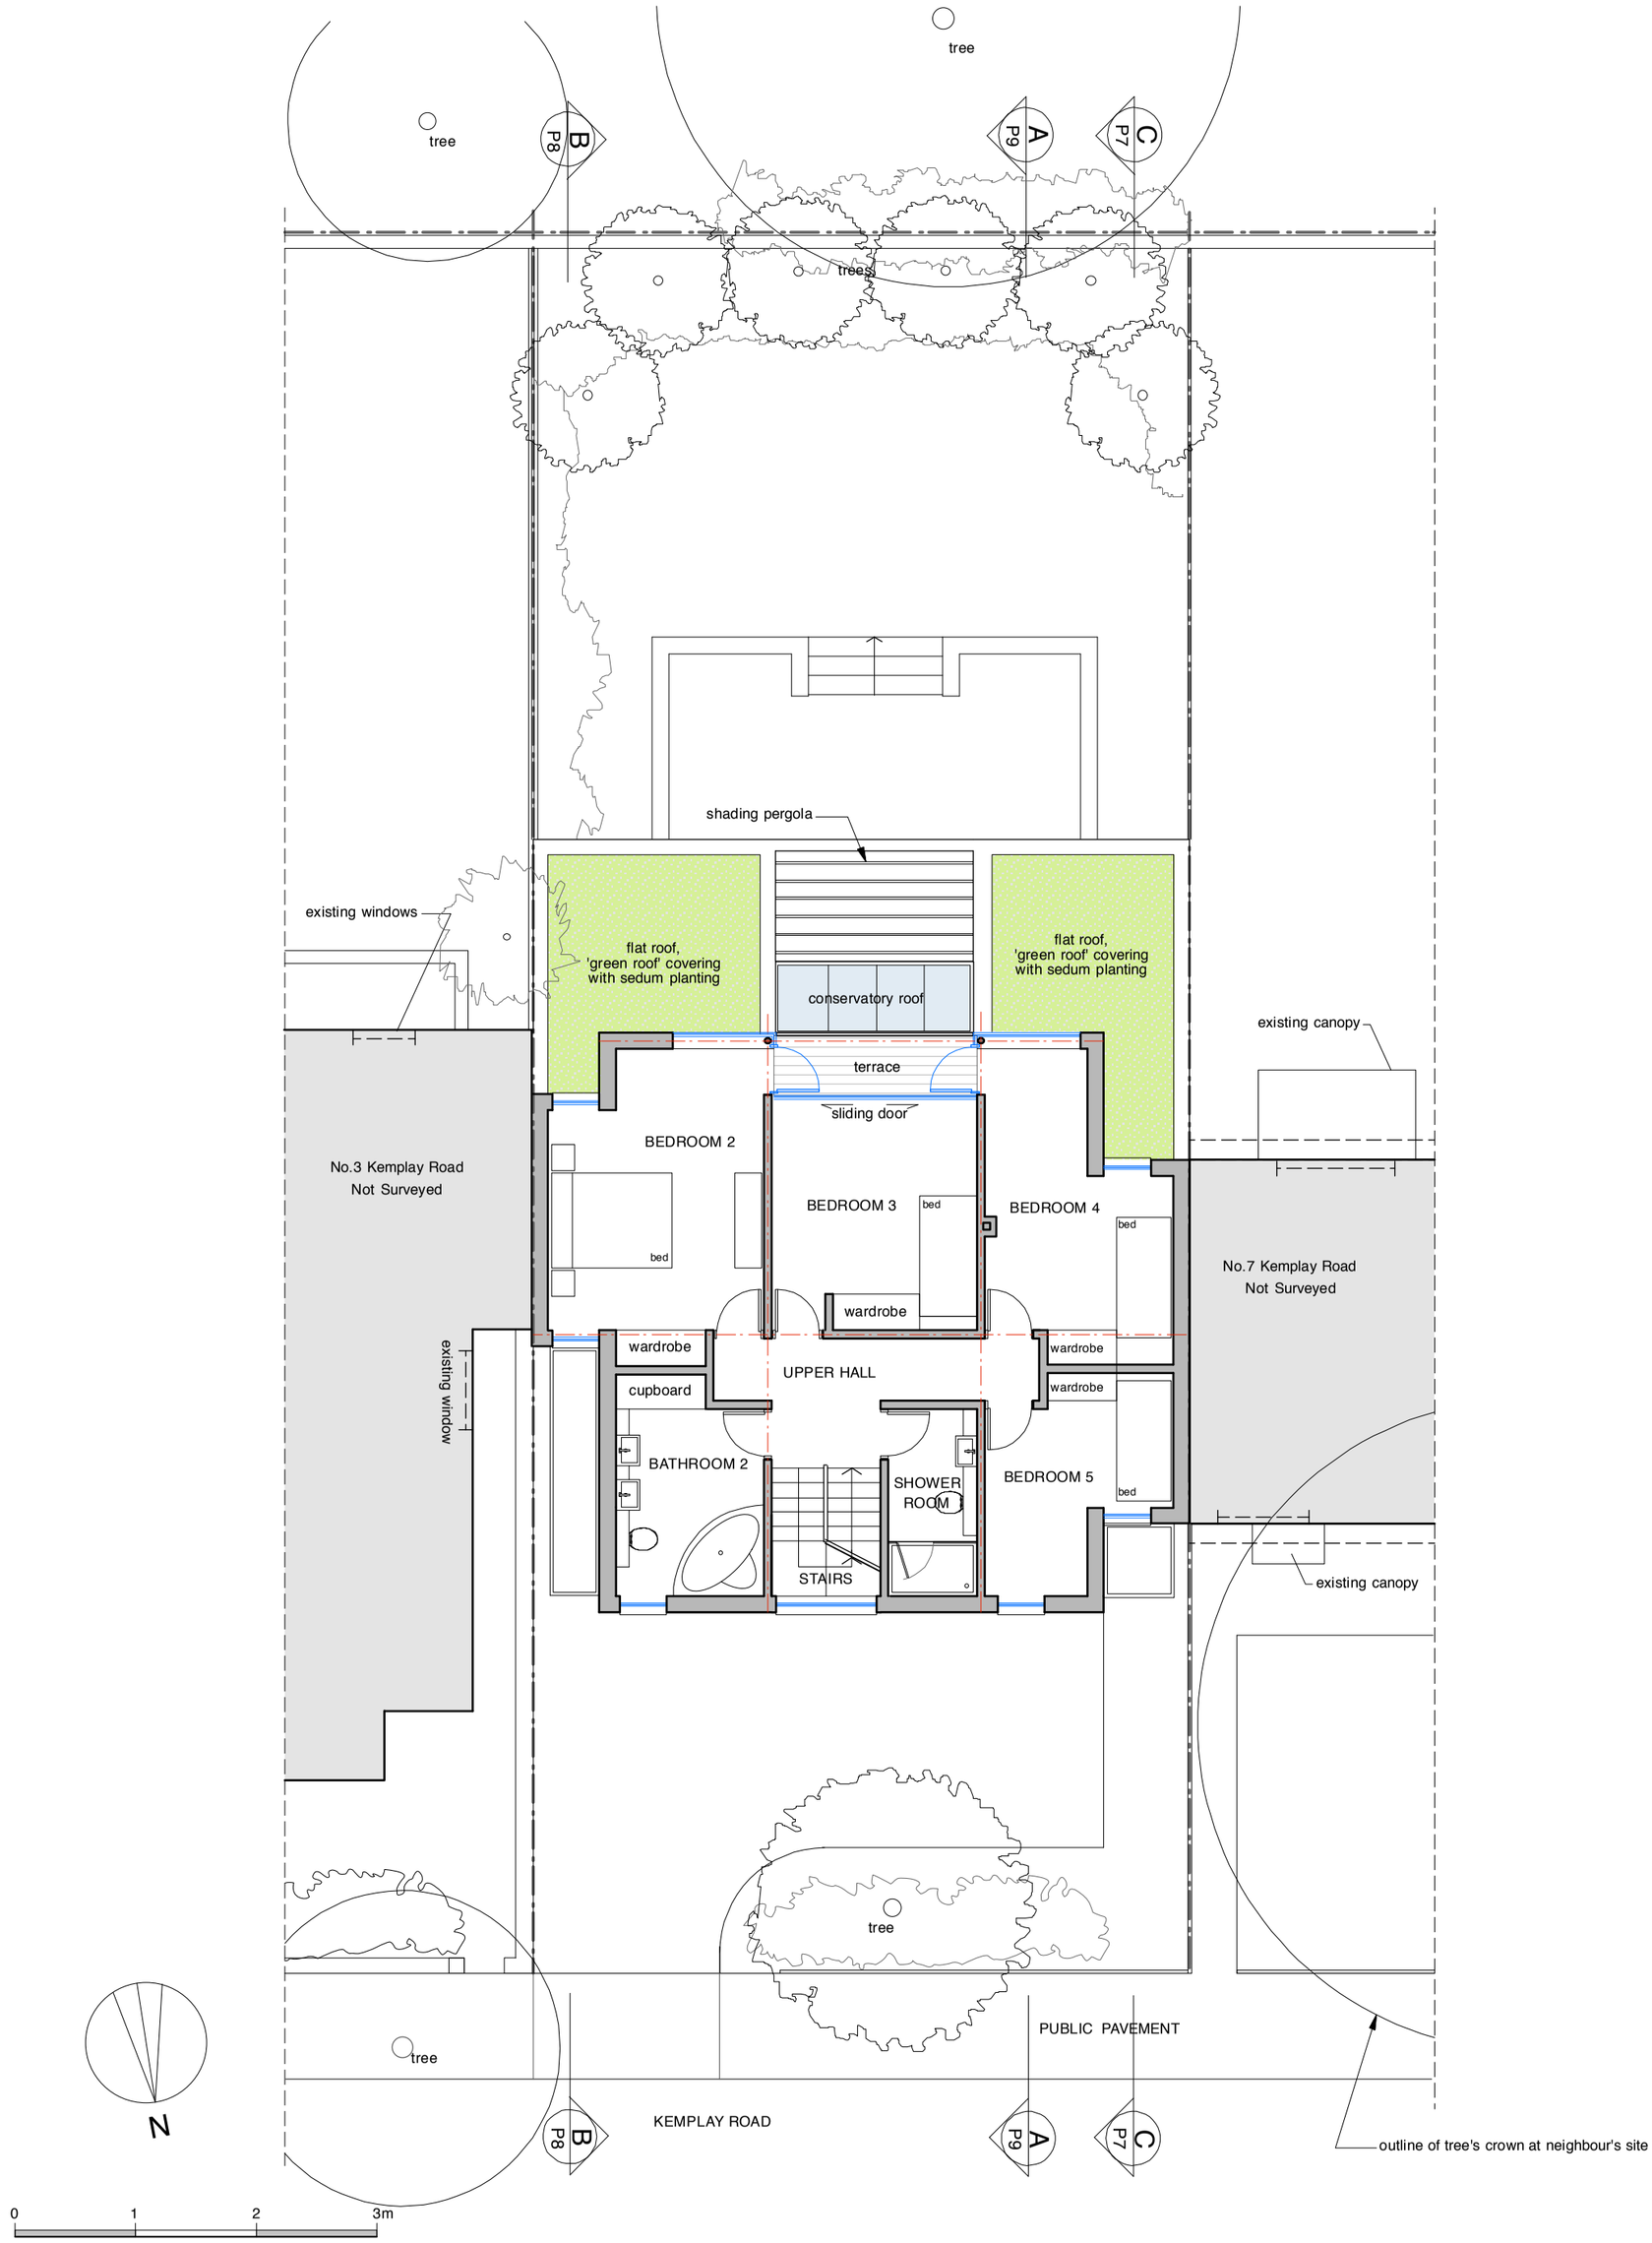

Rev.A (04.12.2013.) - Update to layout

PLANNING ISSUE

ALL DIMENSIONS TO BE CHECKED ON SITE DO NOT SCALE

DRAWING
FIRST FLOOR - PROPOSED

PROJECT
5 KEMPLAY ROAD, NW3

CLIENT
MR & MRS FOURNIER

TAG
ARCHITECTS

TAG ARCHITECTS
14 BELSIZE CRESCENT, HAMPSTEAD, LONDON NW3 5QU
TEL. : 020 7431 7974

DATE	SCALE
01.13	1:100 @A3
JOB	DRAWING
126	P2A