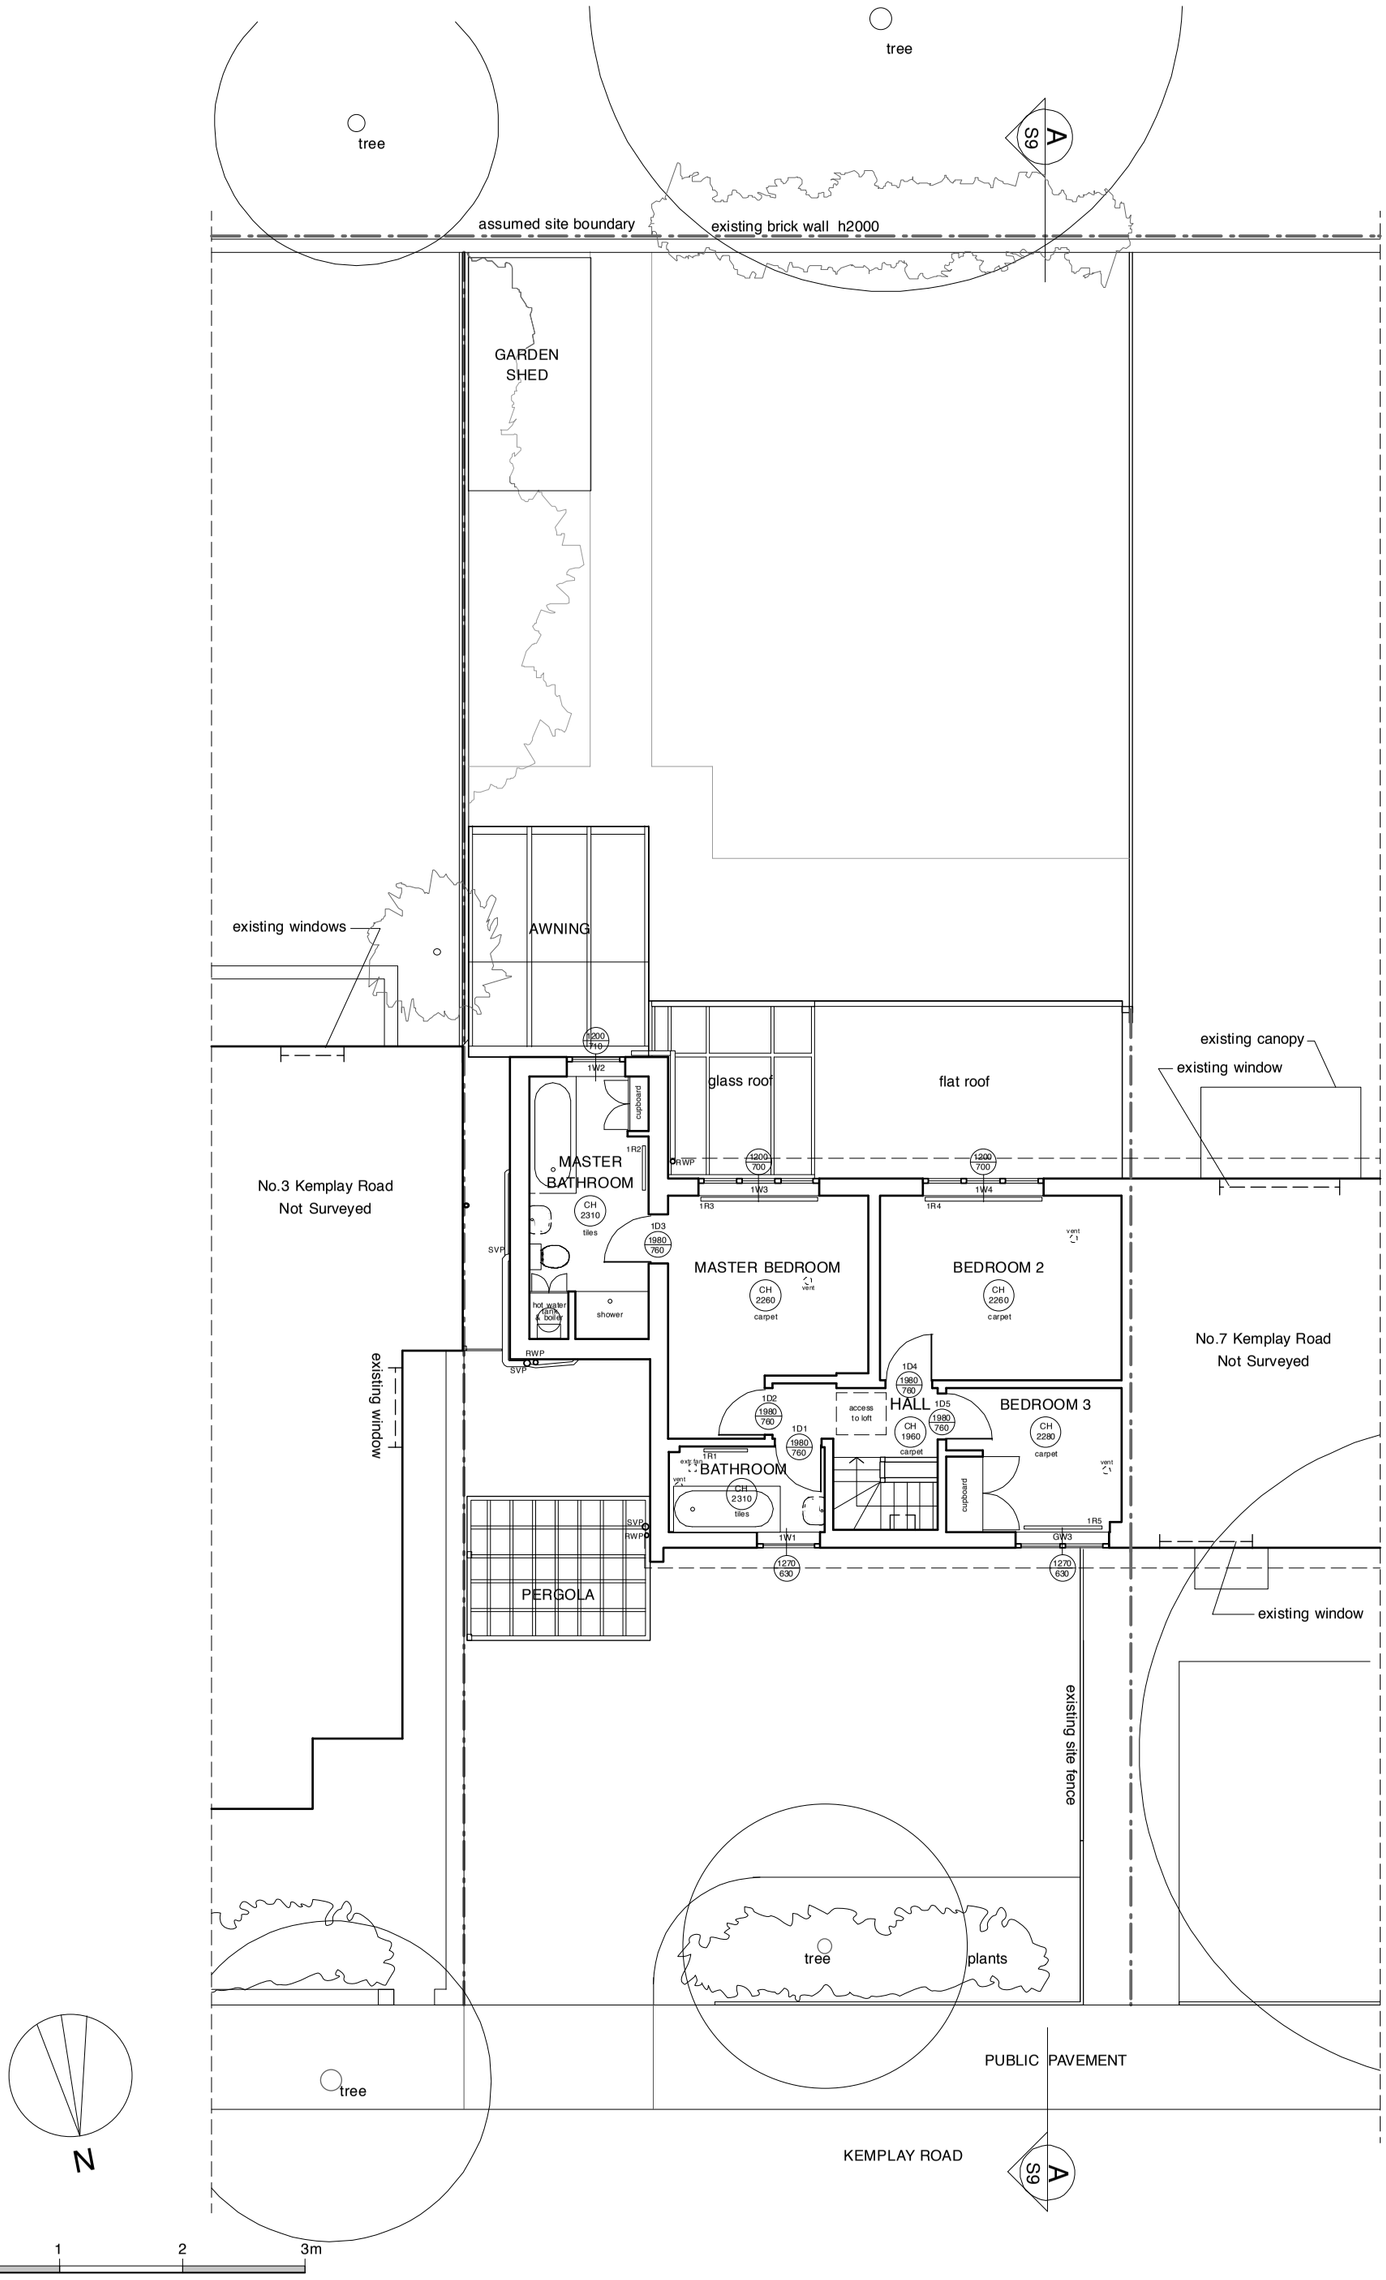

Rev.A (21.01.2013.) - Neighbour's windows shown, exist. pergola extended
Rev.B (28.06.2013.) Format changed to A3.
Rev.C (04.12.2013.) Landscape elements added.

PLANNING ISSUE

ALL DIMENSIONS TO BE CHECKED ON SITE DO NOT SCALE

DRAWING
FIRST FLOOR PLAN - EXISTING

PROJECT
5 KEMPLAY ROAD, NW3

CLIENT
MR & MRS FOURNIER

TAG
ARCHITECTS

TAG ARCHITECTS
14 BELSIZE CRESCENT, HAMPSTEAD, LONDON NW3 5QU
TEL. : 020 7431 7974

DATE	SCALE
01.13	1:100 @A3
JOB	DRAWING
126	S2C