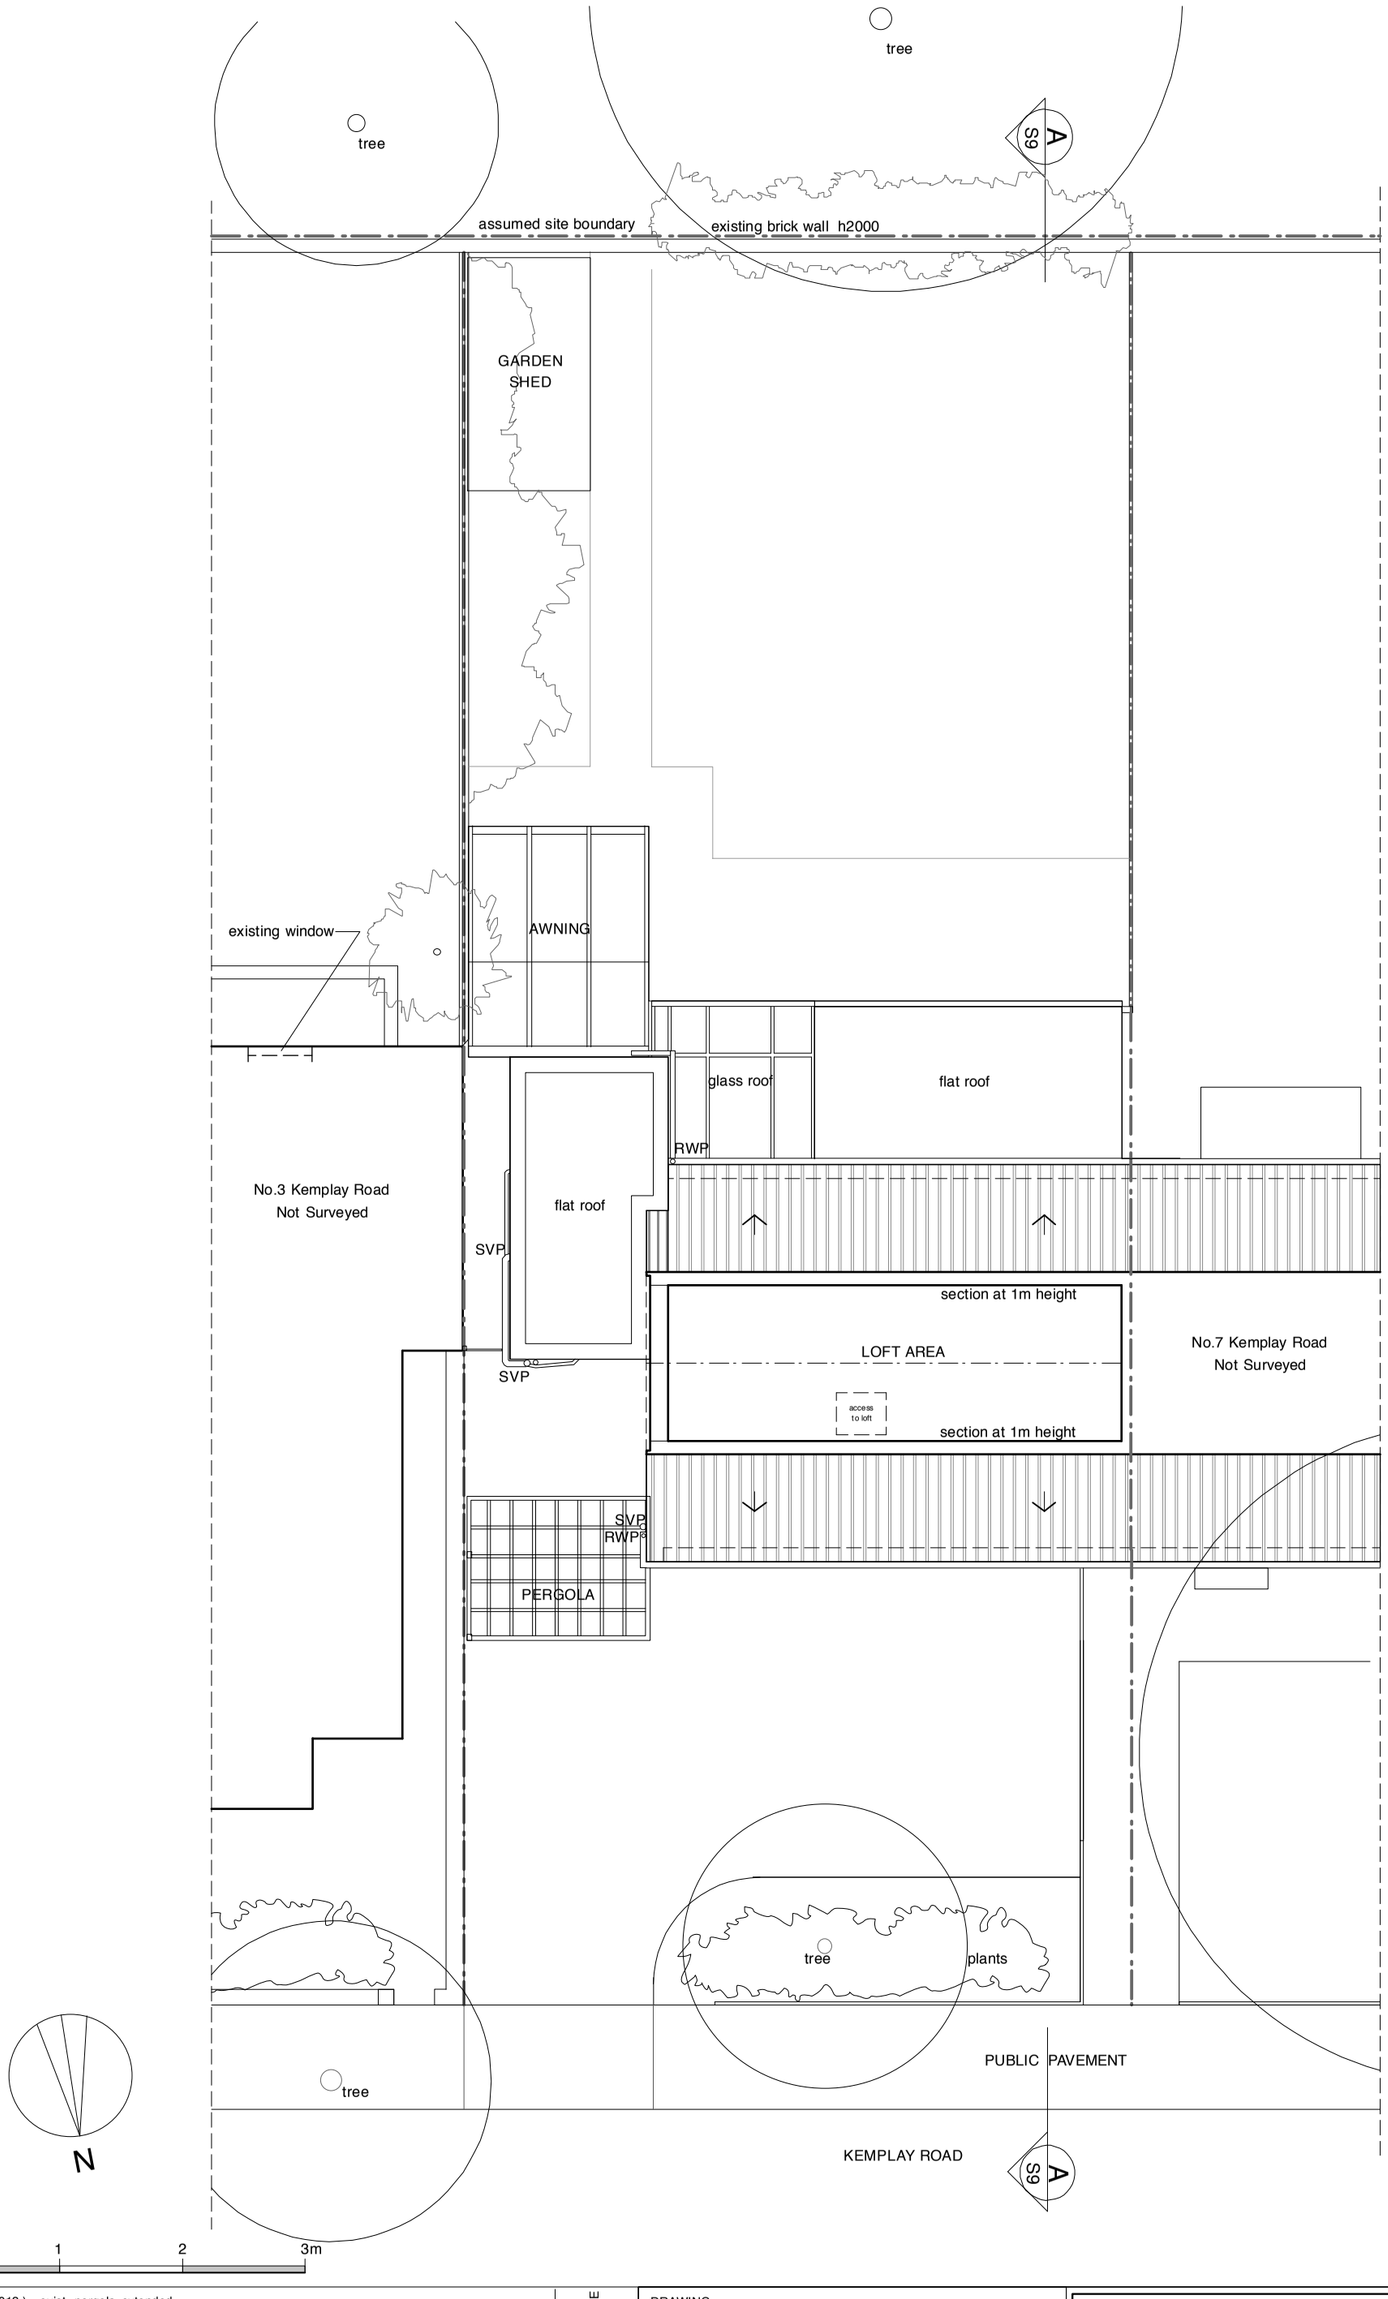

Rev.A (21.01.2013.) - exist. pergola extended
Rev.B (28.06.2013.) Format changed to A3.
Rev.C (04.12.2013.) Landscape elements added.

PLANNING ISSUE

ALL DIMENSIONS TO BE CHECKED ON SITE DO NOT SCALE

DRAWING
LOFT PLAN - EXISTING

PROJECT
5 KEMPLAY ROAD, NW3

CLIENT
MR & MRS FOURNIER

TAG
ARCHITECTS

TAG ARCHITECTS
14 BELSIZE CRESCENT, HAMPSTEAD, LONDON NW3 5QU
TEL. : 020 7431 7974

DATE	SCALE
01.13	1:100 @A3
JOB	DRAWING
126	S3C