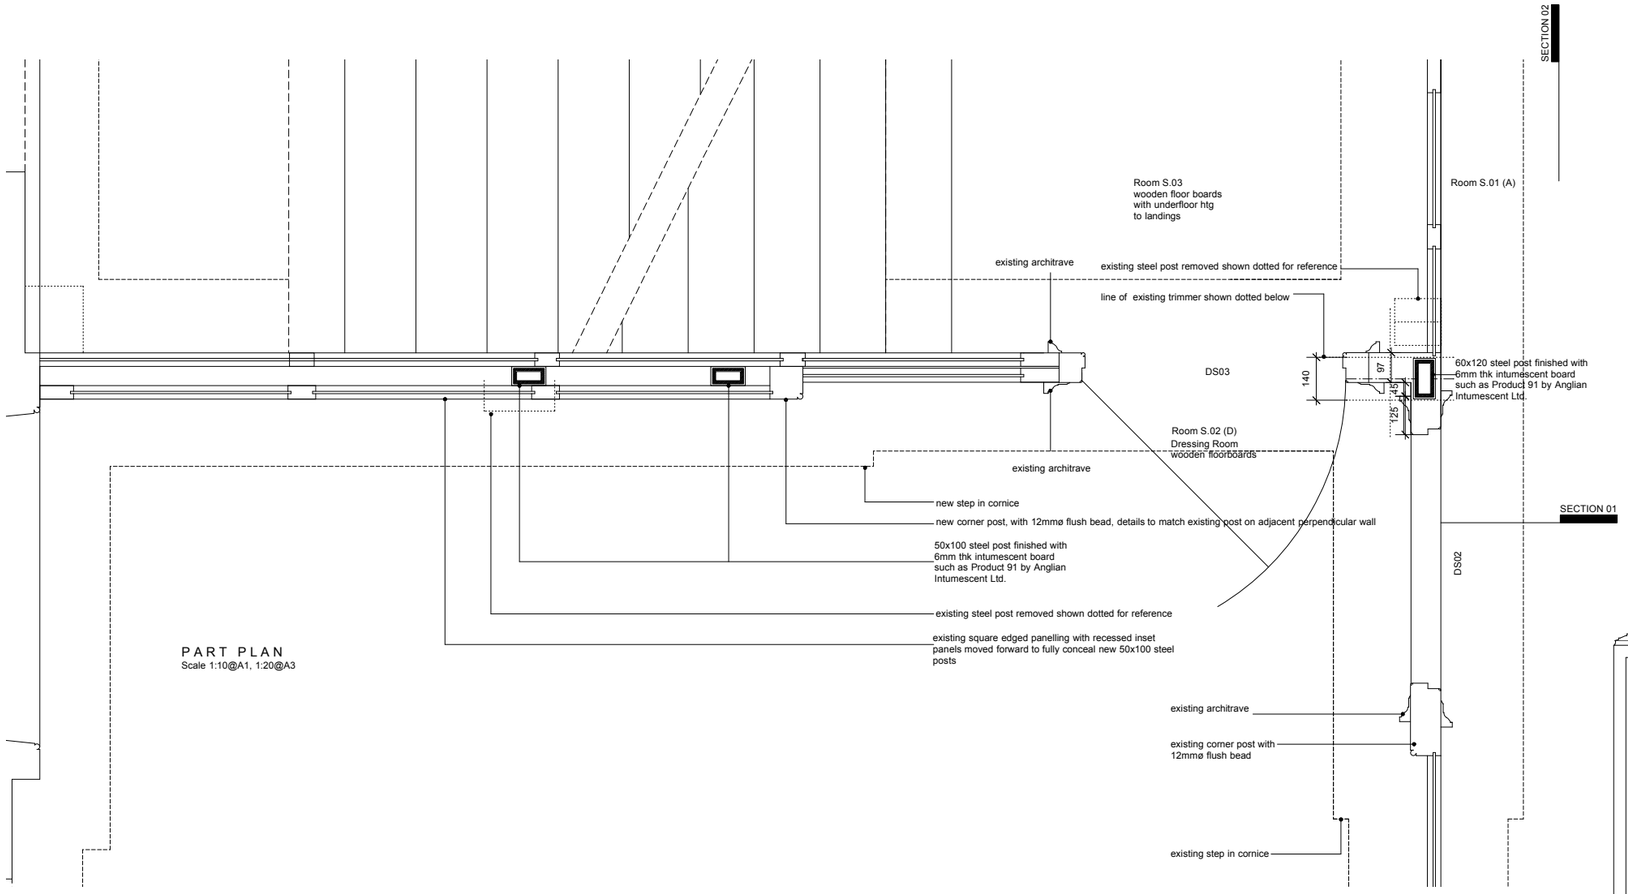

PART PLAN
Scale 1:10@A1, 1:20@A3

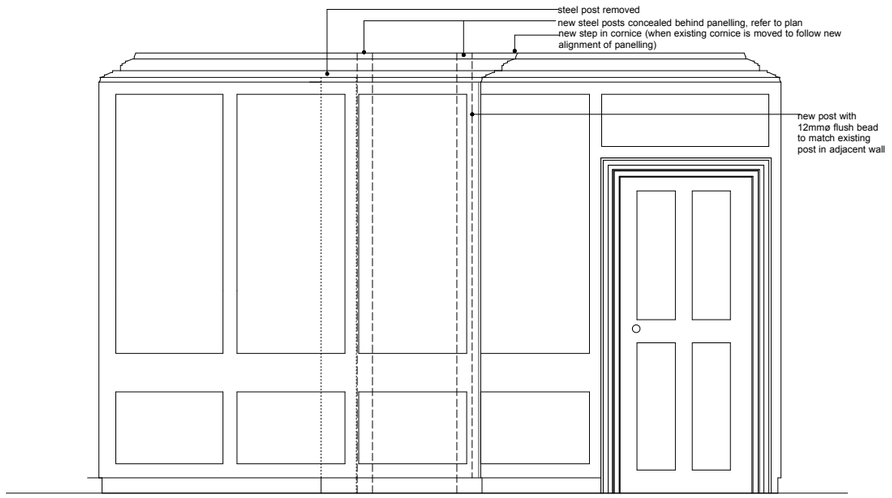

SECTION 01/ELEVATION 4 : ROOM D
Scale 1:20@A1, 1:40@A3

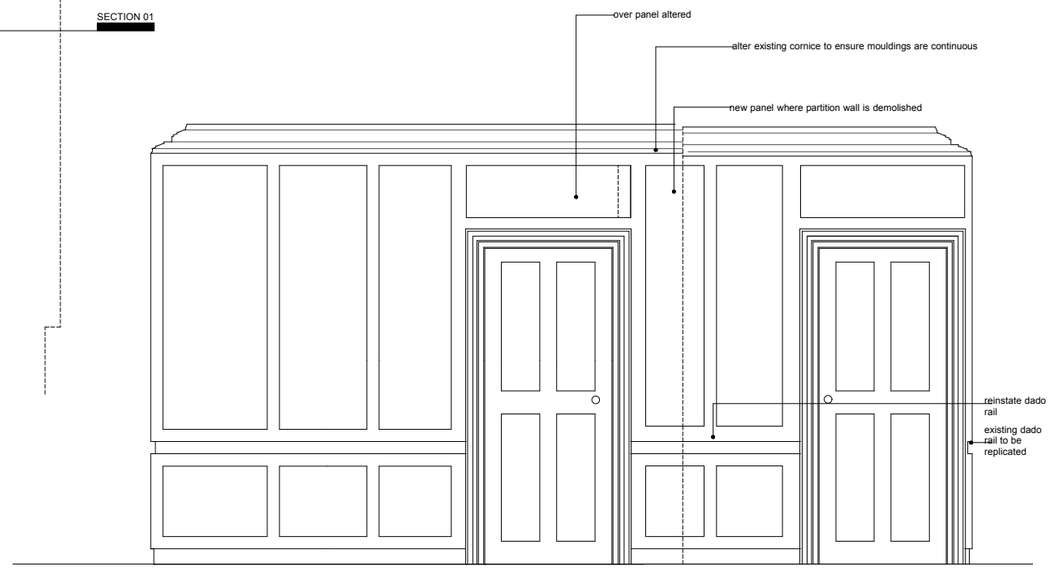

SECTION 02/ELEVATION 3 : ROOM A
Scale 1:20@A1, 1:40@A3

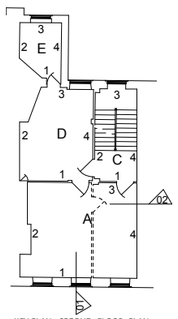

KEY PLAN : SECOND FLOOR PLAN

To be cross referenced with survey dwgs showing existing internal elevations
DO NOT SCALE FROM THIS DRAWING. CHECK ALL DIMENSIONS ON SITE.

REV	DATE	NOTES
A	29.11.13	Key Plan & notes added

DRAWN

PROJECT 31 Great James Street

TITLE DETAILS: Second Floor
Sheet 02

CHECKED

SCALE: 1:20,1:10 @ A1, 1:40,1:20 @ A3 DATE : October 2013 NO 1257/606 REV A

cowper griffith
ARCHITECTS
15 HIGH STREET, WHITTLESFORD, CAMBRIDGE, CB22 4LT
Tel 01223 835998 Fax 01223 837327
architects@cowpergriffith.co.uk