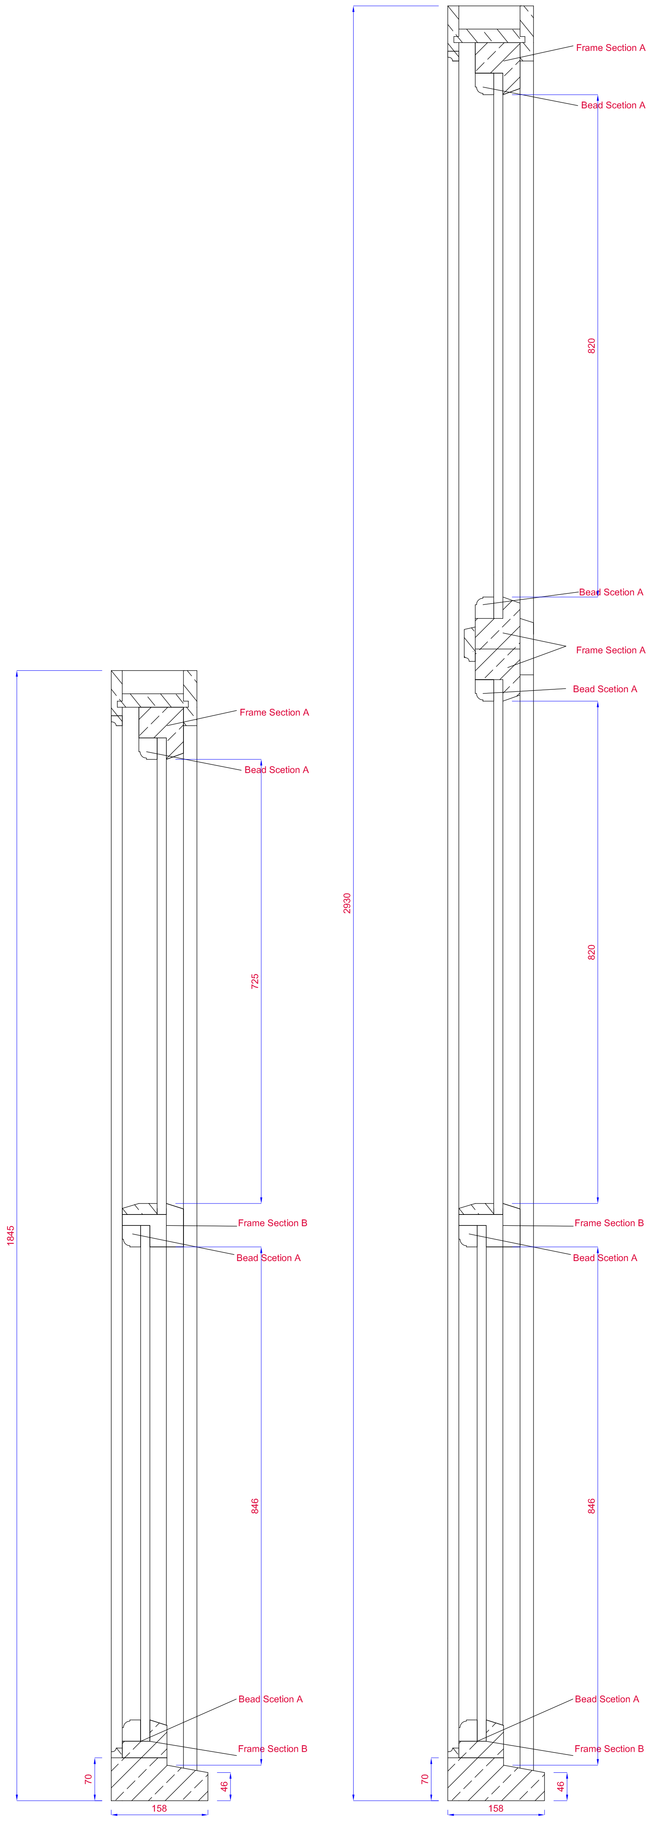

SECTION THROUGH WINDOW
(1845 x 945mm
SCALE 1:5

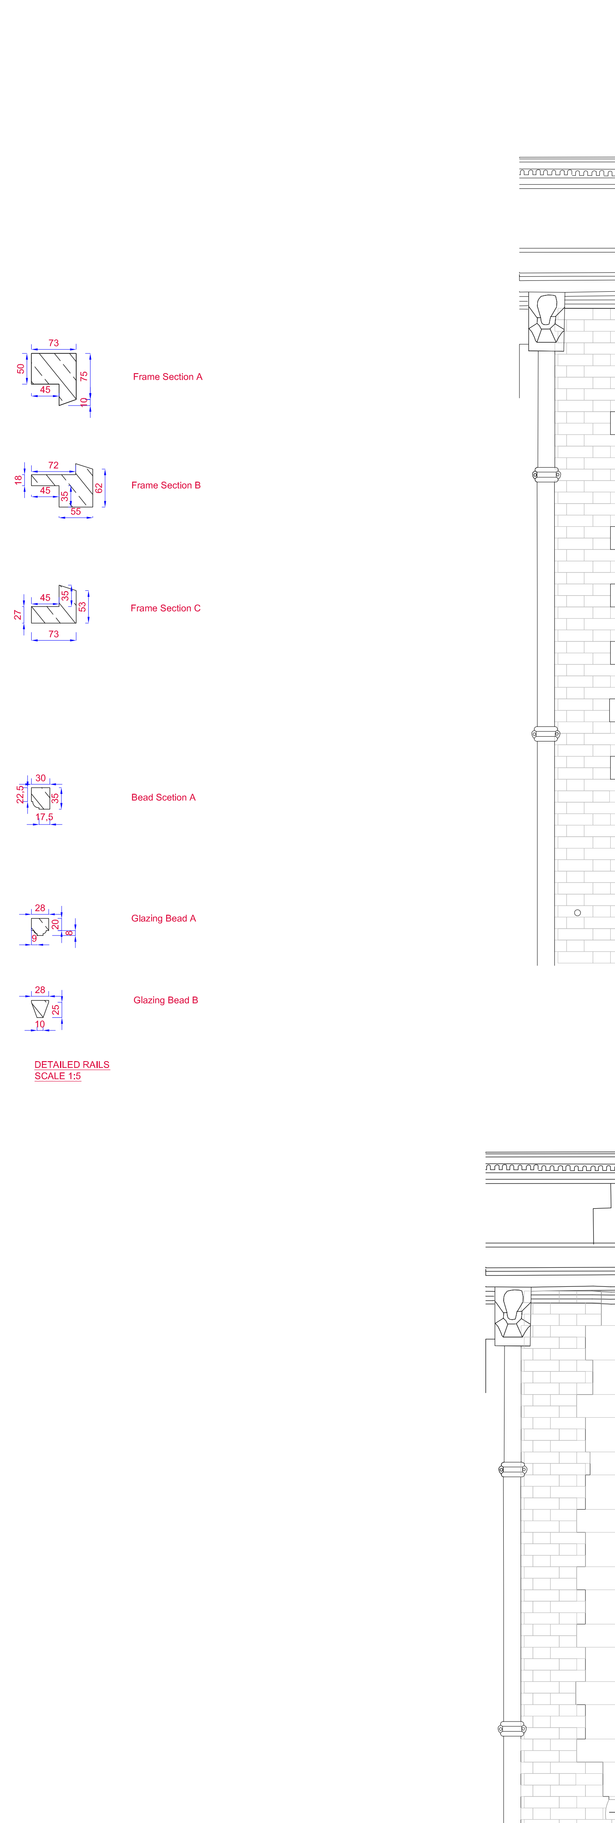

SECTION THROUGH WINDOW
2930 x 1250mm
SCALE 1:5

DETAILED RAILS
SCALE 1:5

PROPOSED LAYOUT
SCALE 1:20

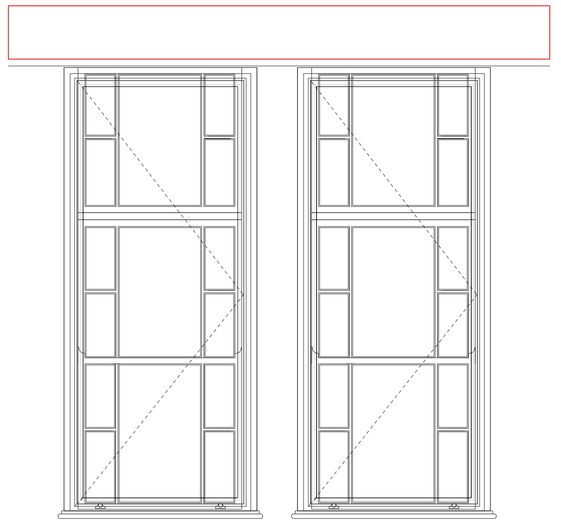

PROPOSED LAYOUT
SCALE 1:20

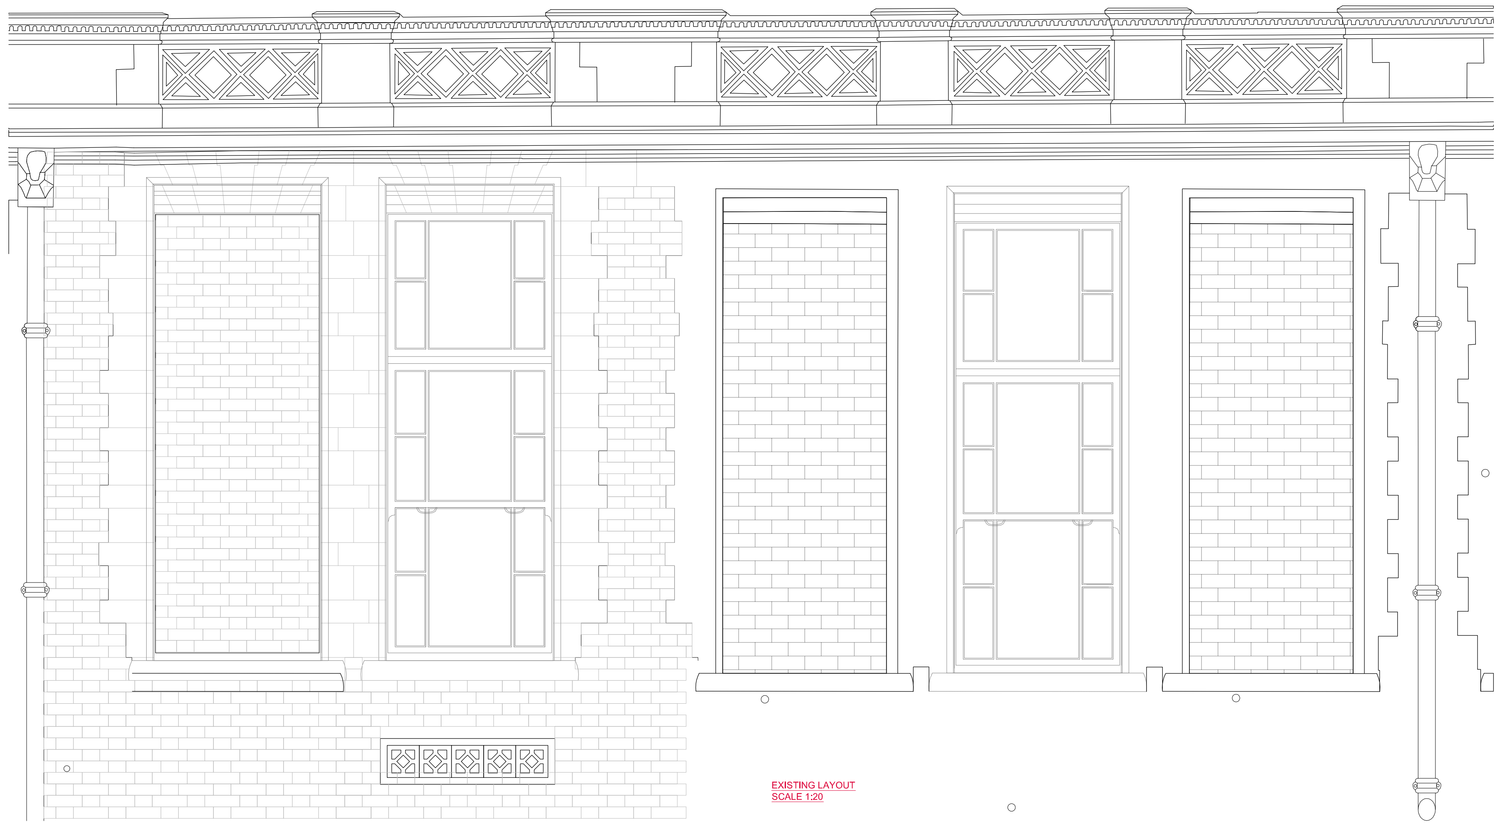

EXISTING LAYOUT
SCALE 1:20

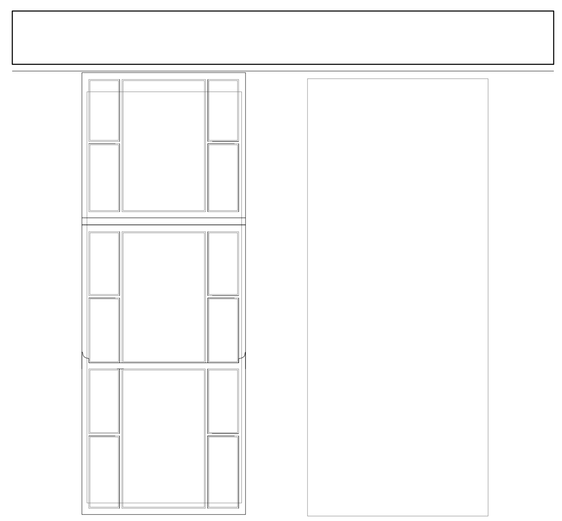

EXISTING LAYOUT
SCALE 1:20

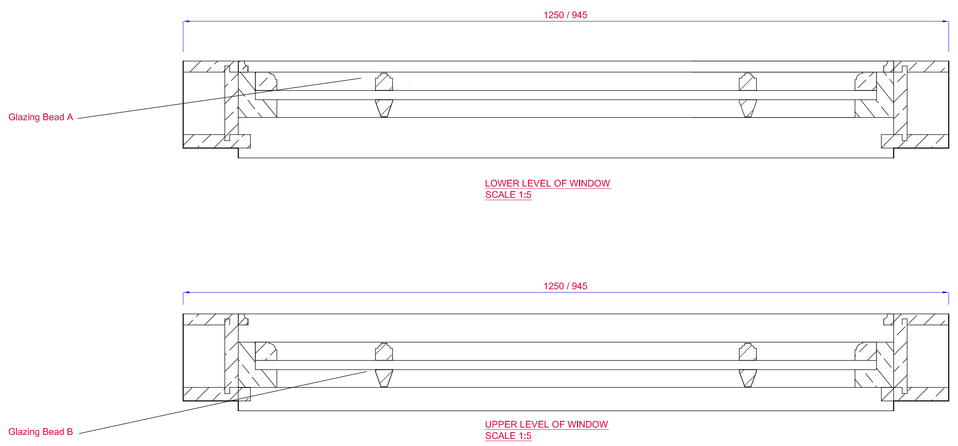

LOWER LEVEL OF WINDOW
SCALE 1:5

UPPER LEVEL OF WINDOW
SCALE 1:5

Date:	Name	Description	Rev.

AD Shaw Joinery Contracts Ltd
Unit 5 Vernon Park Trading Estate
Southwark Street
Old Basford
Nottingham
NG6 0DA

Project:
University College London
Cruciform Student Hub Project

Drawing:
Proposed Windows
Typical Elevation / Section Detail

Drawing No.	Revision:
PL51 / 10	

Drawn:	Date:	Scale:
PL	11-10-13	See Dwg

DRAWING NOT TO BE SCALED

Tel: 0115 978 2478

PAPER SIZE A0