PLANS AS PROPOSED

GROUND FLOOR PLAN
AS PROPOSED

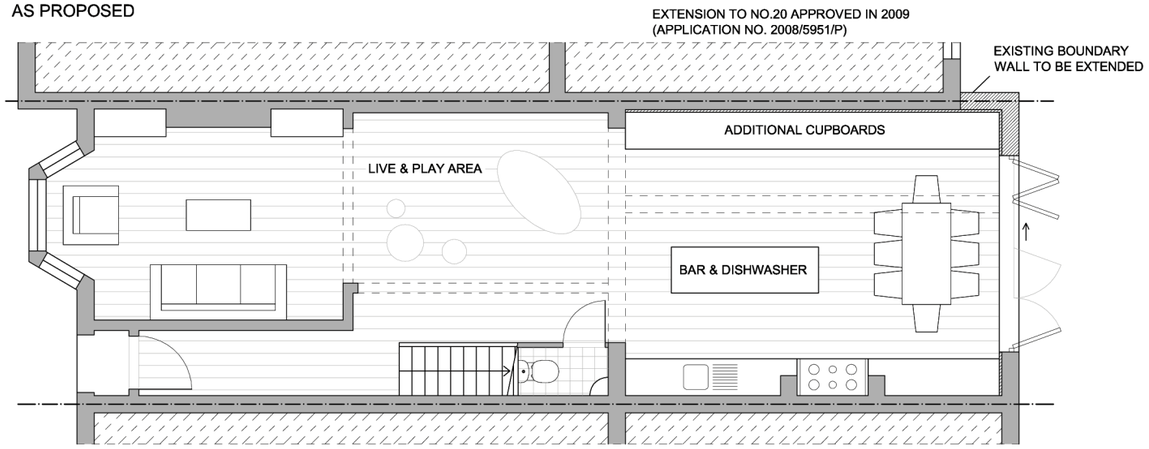

FIRST FLOOR PLAN
AS PROPOSED

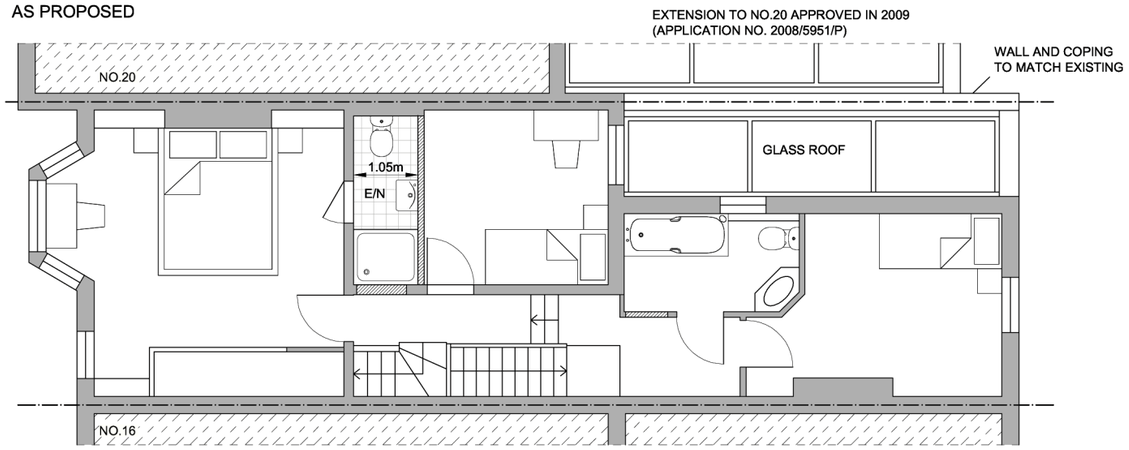

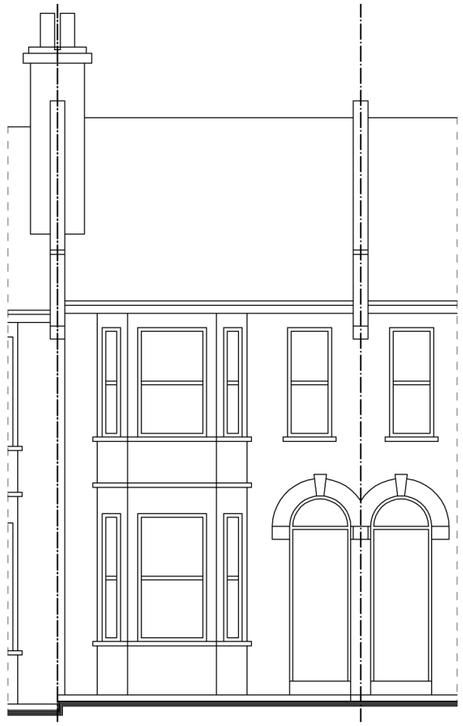

FRONT ELEVATION
AS PROPOSED

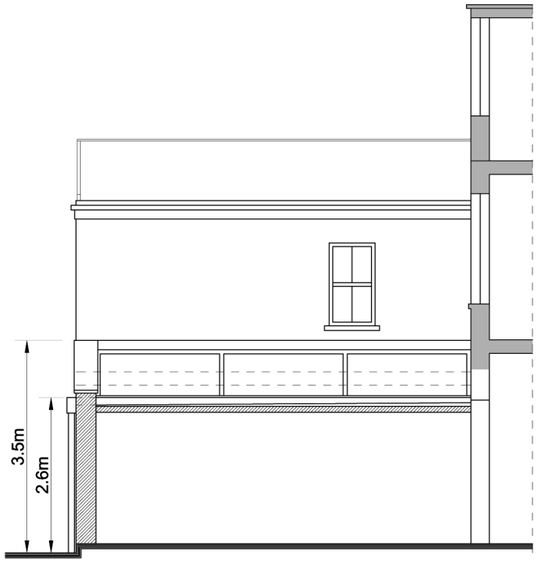

SIDE ELEVATION / SECTION
AS PROPOSED

REAR ELEVATION
AS PROPOSED

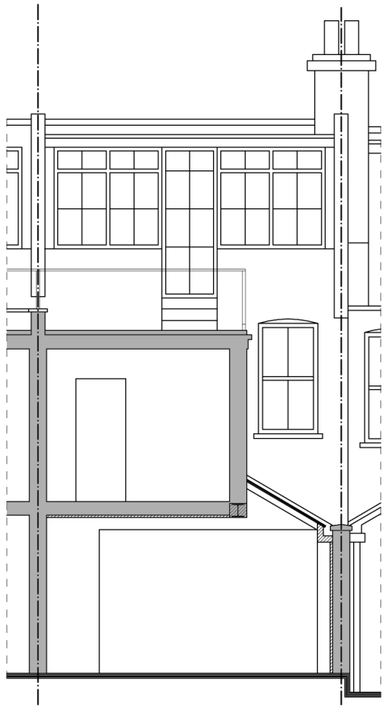

REAR ELEVATION / SECTION
AS PROPOSED

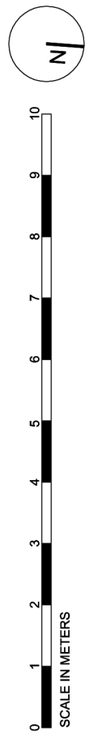

EXTENSION AND ALTERATIONS TO 18 INGHAM ROAD, NW6 1DE	PLANS AS PROPOSED	Scale: 1:100 @ A3 Date: 27.11.2013	Drawing No. 11/04	NELA LEY ART DESIGN ARCHITECTURE nelaley.com tel. 07875243456