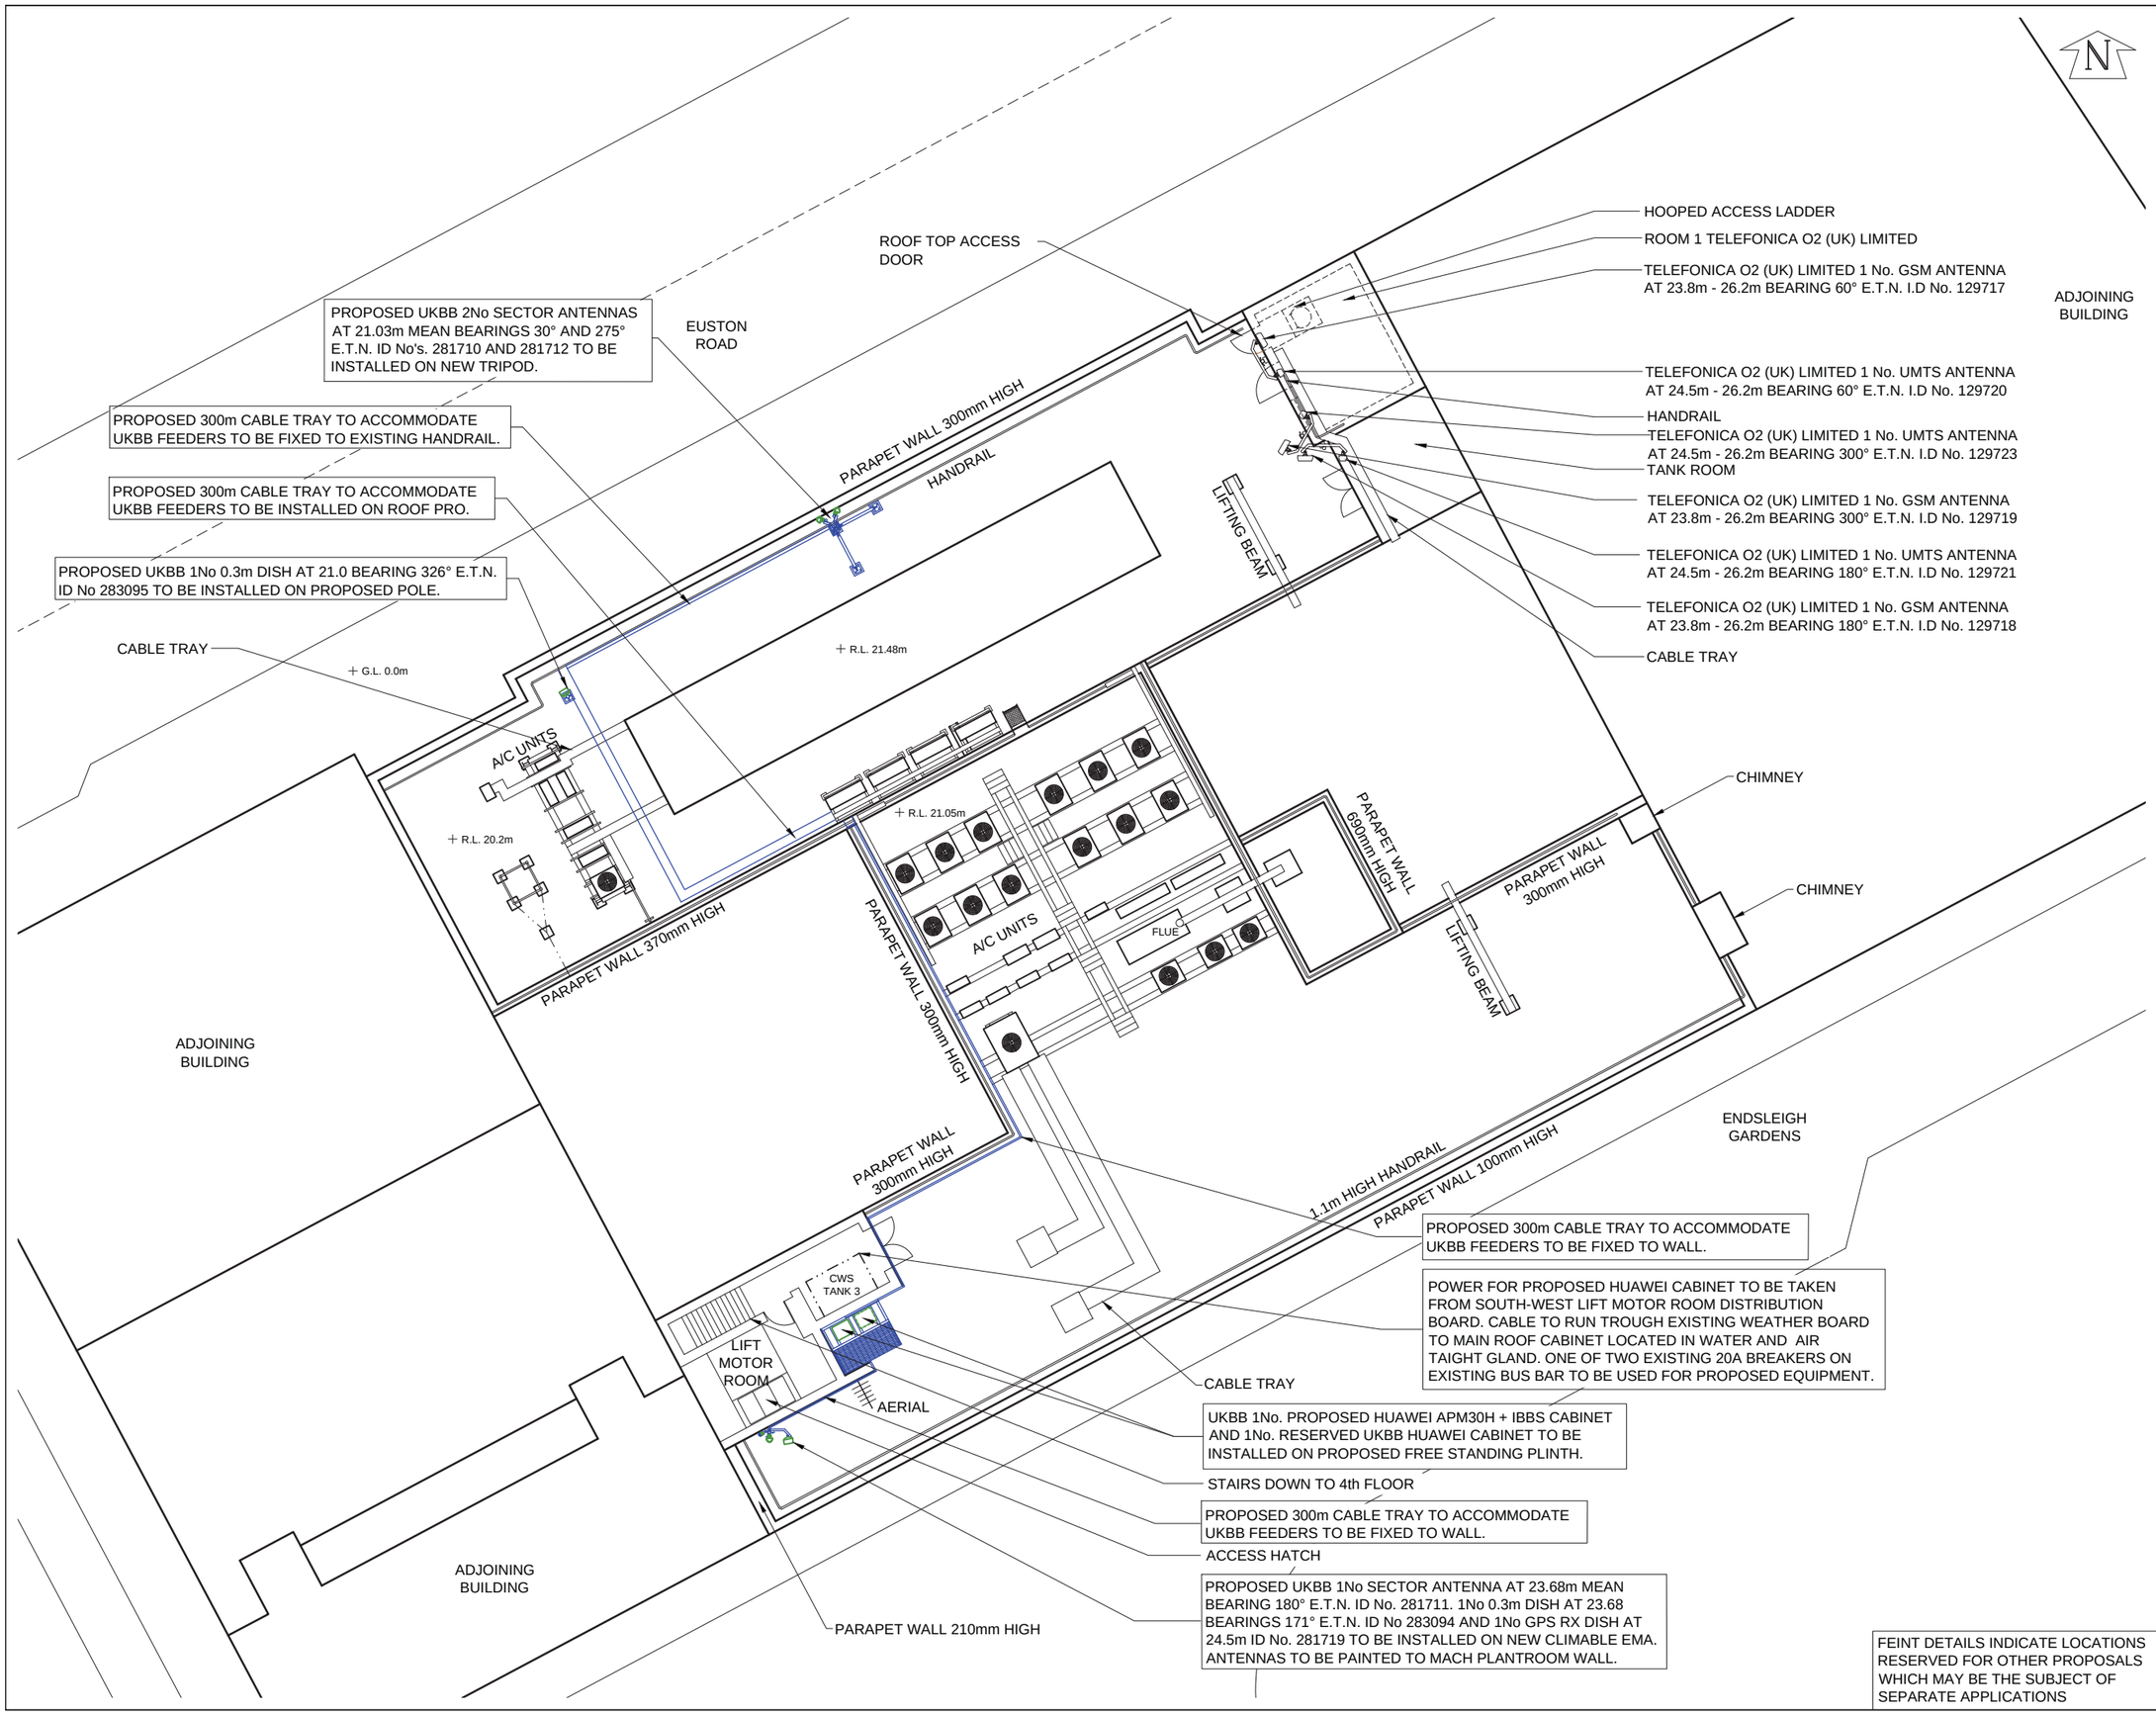

FEINT DETAILS INDICATE LOCATIONS RESERVED FOR OTHER PROPOSALS WHICH MAY BE THE SUBJECT OF SEPARATE APPLICATIONS

©2010 Arqiva
All rights reserved. No part of this publication may be reproduced, stored in a retrieval system or transmitted in any form or by any means (Electronic, Mechanical, Photocopying, Recording or otherwise), without the prior written consent of the Company.

NOTES

CELL No.	CAM0105

BT SKYLINE No.
NW0031

CONTRACTOR:- CAD SERVICES

CONSULTANT:- HF COMMS
100 ALBERT DRIVE
POLLOKSHIELDS
GLASGOW
G41 2SJ

ENGINEER:- SCOTT MCKINLAY
0141 429 9363
mckinlays@hfcomms.com

DRAWING MANAGER:- MONIKA KOPIEC
0141 429 9309
monika.kopiec@hfcomms.com

ISS	REVISION	DATE	DRN	APP
	PROJ No			
4	PROJ No 138124 PLANNING ISSUE	24/10/13	HFC	HF
3	PROJ No 138124 MASTER UPDATE	31/07/13	JH	JW
2	PROJ No 138124 PLANNING ISSUE	21/03/13	MK	JY
1	PROJ No 138124 FIRST ISSUE	28/02/13	HF	JH

arqiva

Crawley Court, Winchester, Hampshire, SO21 2QA
Tel. 01962 823434, Fax. 01962 822378

SITE No 166657
EUSTON TE
EUSTON ROAD
CAMDEN
GREATER LONDON 3
NW1 2BH

NGR TQ 29740 82540
OS GRID 529740 182540

TITLE
SITE PLAN
PROPOSED
UK BROADBAND

SCALE 1:200

DRAWN	HF	27/02/13
APPROVED	HF	24/10/13

DRG No. 166657-30-100-MD004 Sheet 1 of 1 Rev 4

A3