0 1 2 3 4 5 6 7 8 9 10

SCALE BAR ~ Meters

~ NOTES ~

ALL WORK TO BE TO CLIENT & LOCAL AUTHORITY APPROVAL.
ALL RELEVANT BS's & CP's TO BE COMPLIED WITH.
ANY DISTURBANCE TO BE MADE GOOD TO MATCH EXISTING.
ARCHITRAVES, CORNICES, DOORS & SKIRTINGS TO MATCH.
SERVICES TO BE ALTERED & EXTENDED AS NECESSARY.

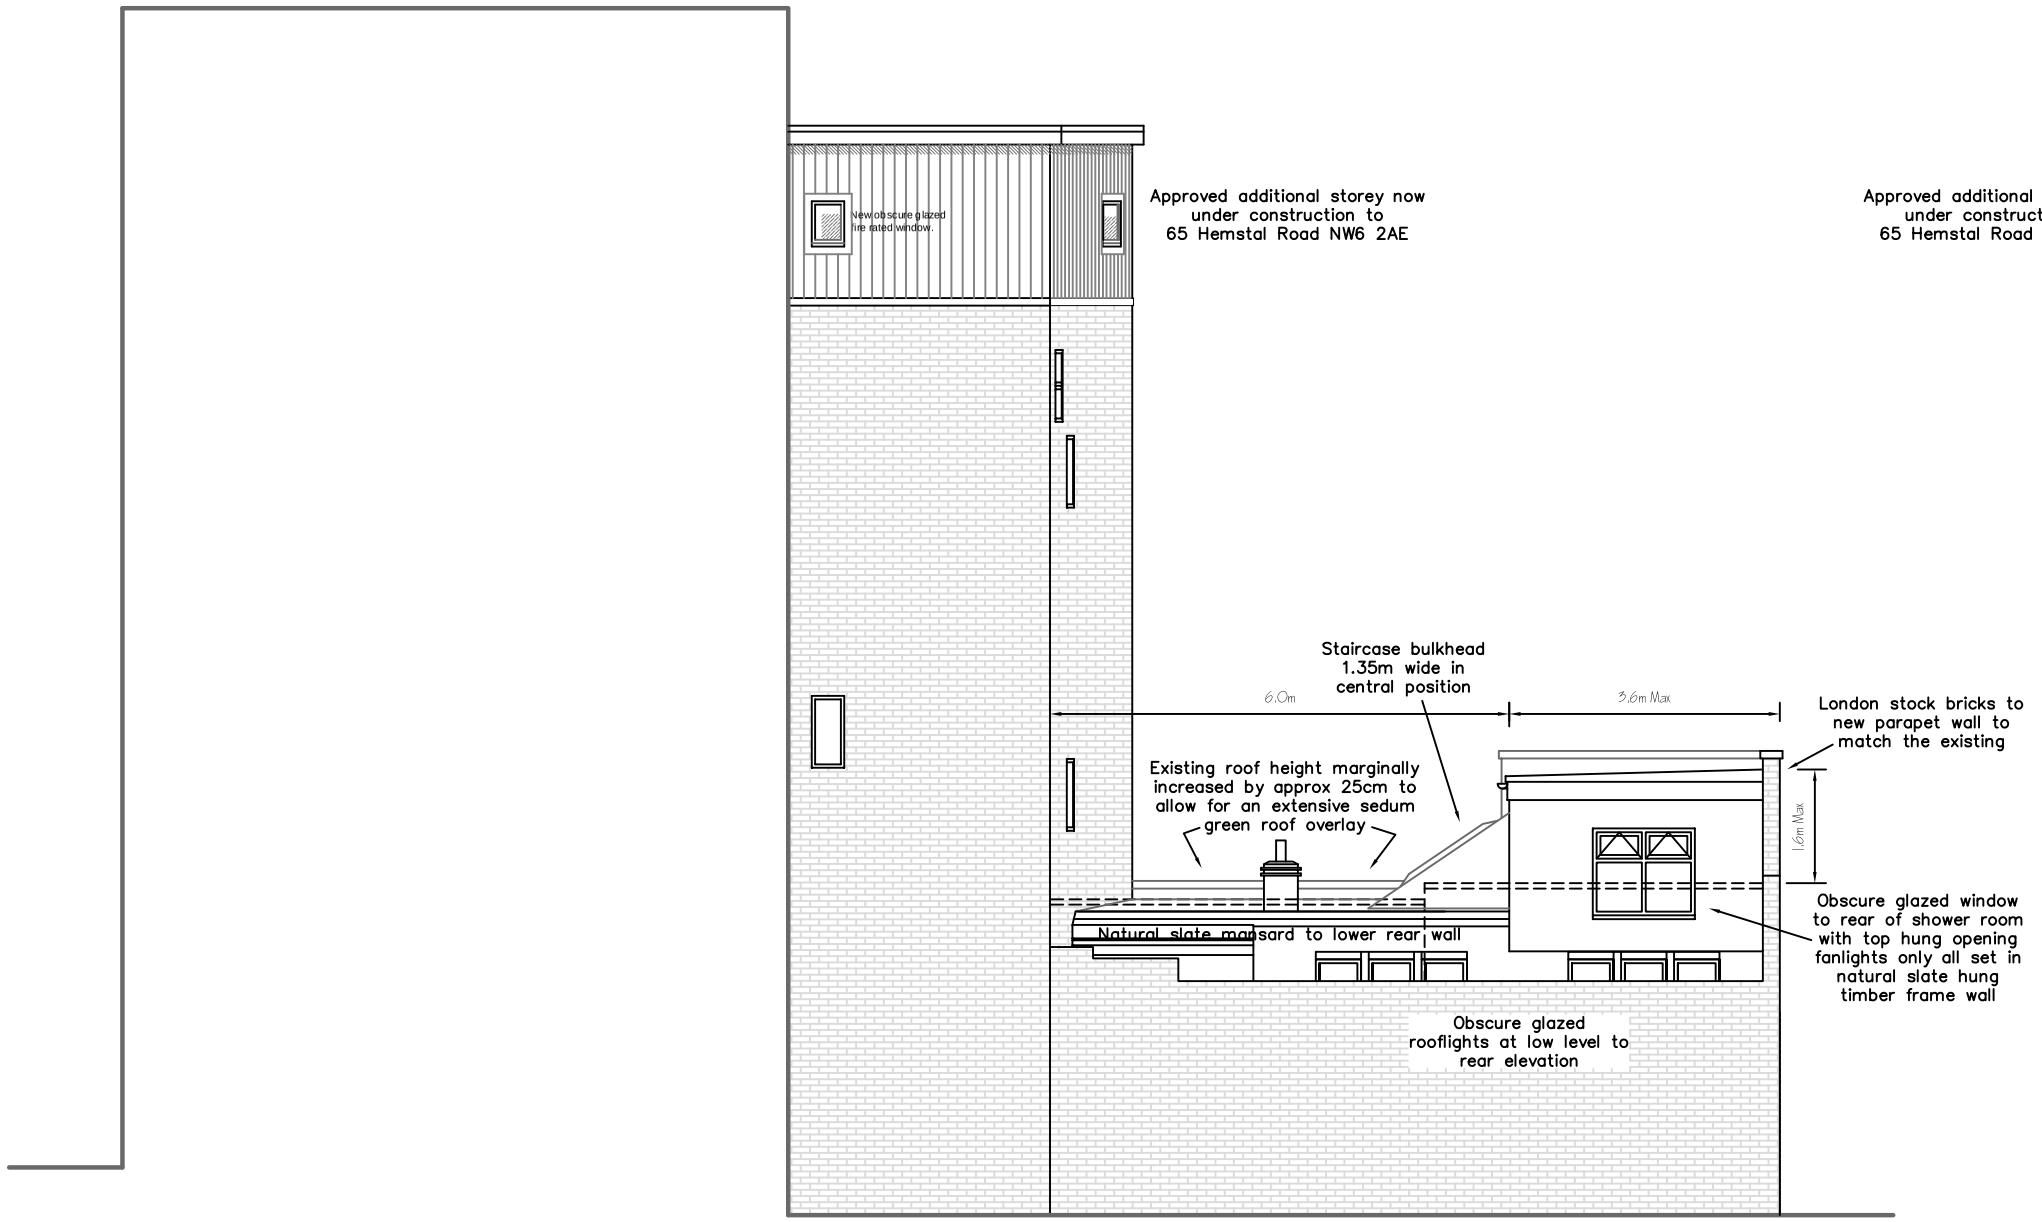

PROPOSED REAR ELEVATION

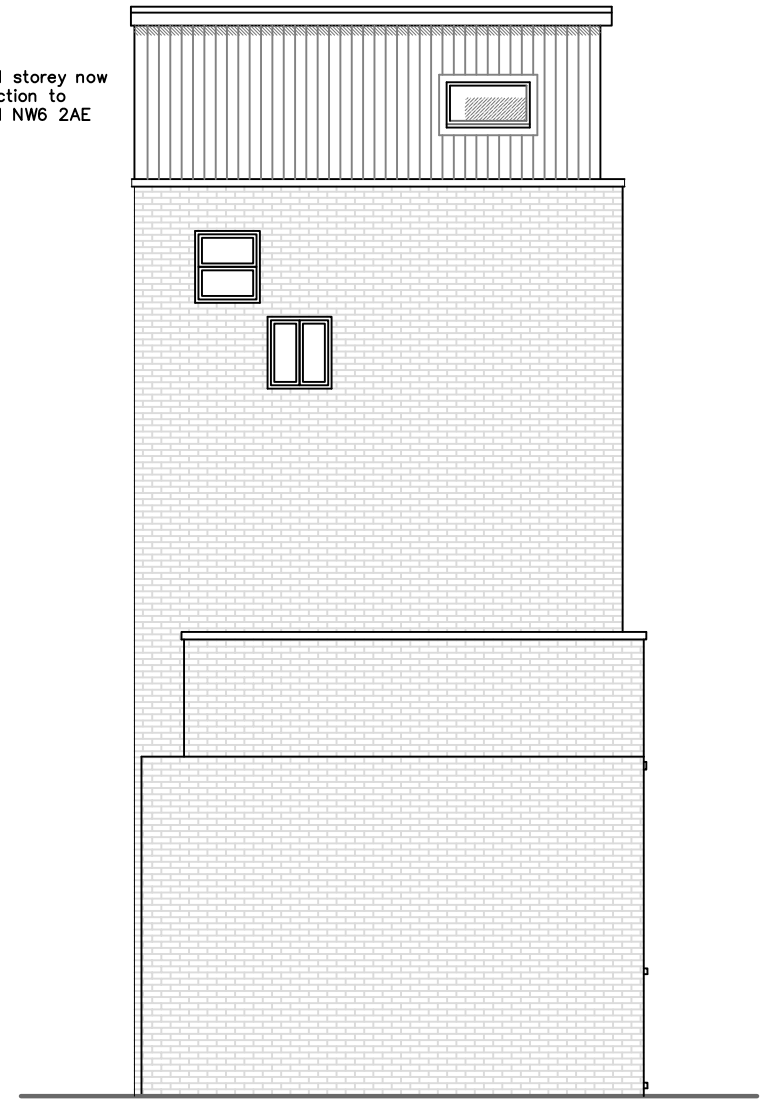

PROPOSED SIDE ELEVATION

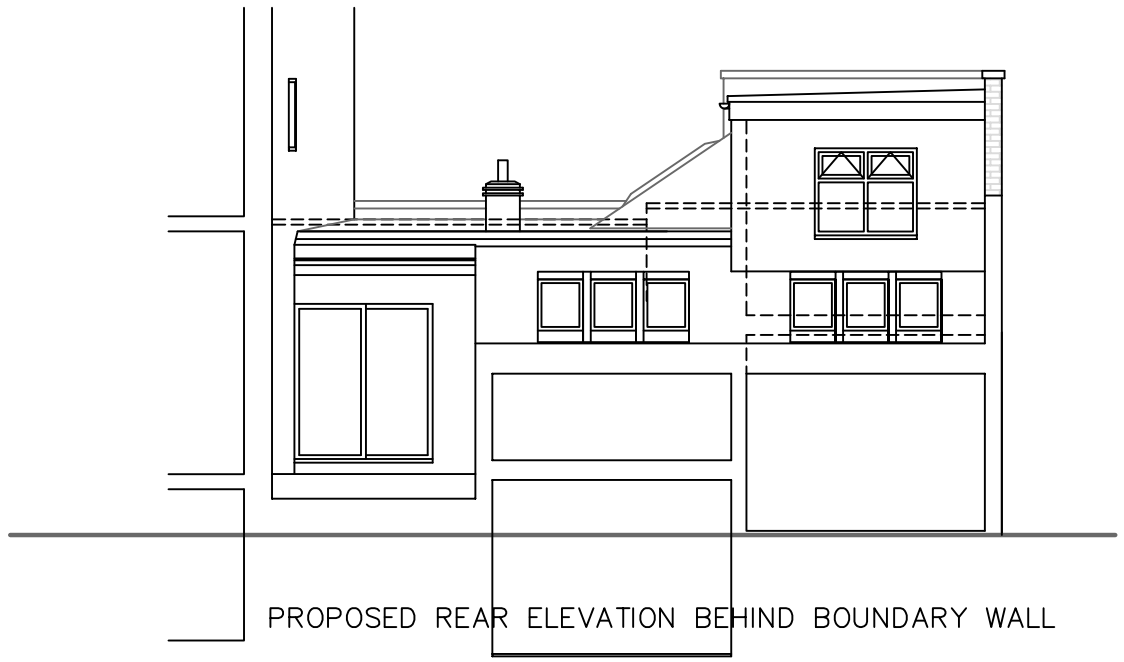

PROPOSED REAR ELEVATION BEHIND BOUNDARY WALL

REVISIONS	DATE
REV F – Additional rear elevation behind bound'y wall	28/11/2013
REV E – Updated for resubmission of TP App	31/10/2013
REV D – Scheme redesigned post preapp discussion	30/08/2013
REV C – Scheme redesigned for preapp discussion	08/08/2013
REV B – Gabled roof to extension reinstated	31/07/2013
REV A – Gabled roof to extension replaced with flat roof. Glazing simplified & clarified Section C–C added through rear courtyard	23/07/2013

Architectural Design & Planning
32 Grange Road
Plymouth PL7 2HY
t: 01752 341696
m: 07973136876
THE DESIGN WORKS

TITLE
PROPOSED REAR & SIDE ELEVATIONS

ADDRESS
120 KINGSGATE ROAD
LONDON NW6 2AE

CLIENT
COBSTAR

SCALE 1:100 & 1:50 A1 | DATE MAY 2013
A3

DRAWING No. 130518/05 | REV. F