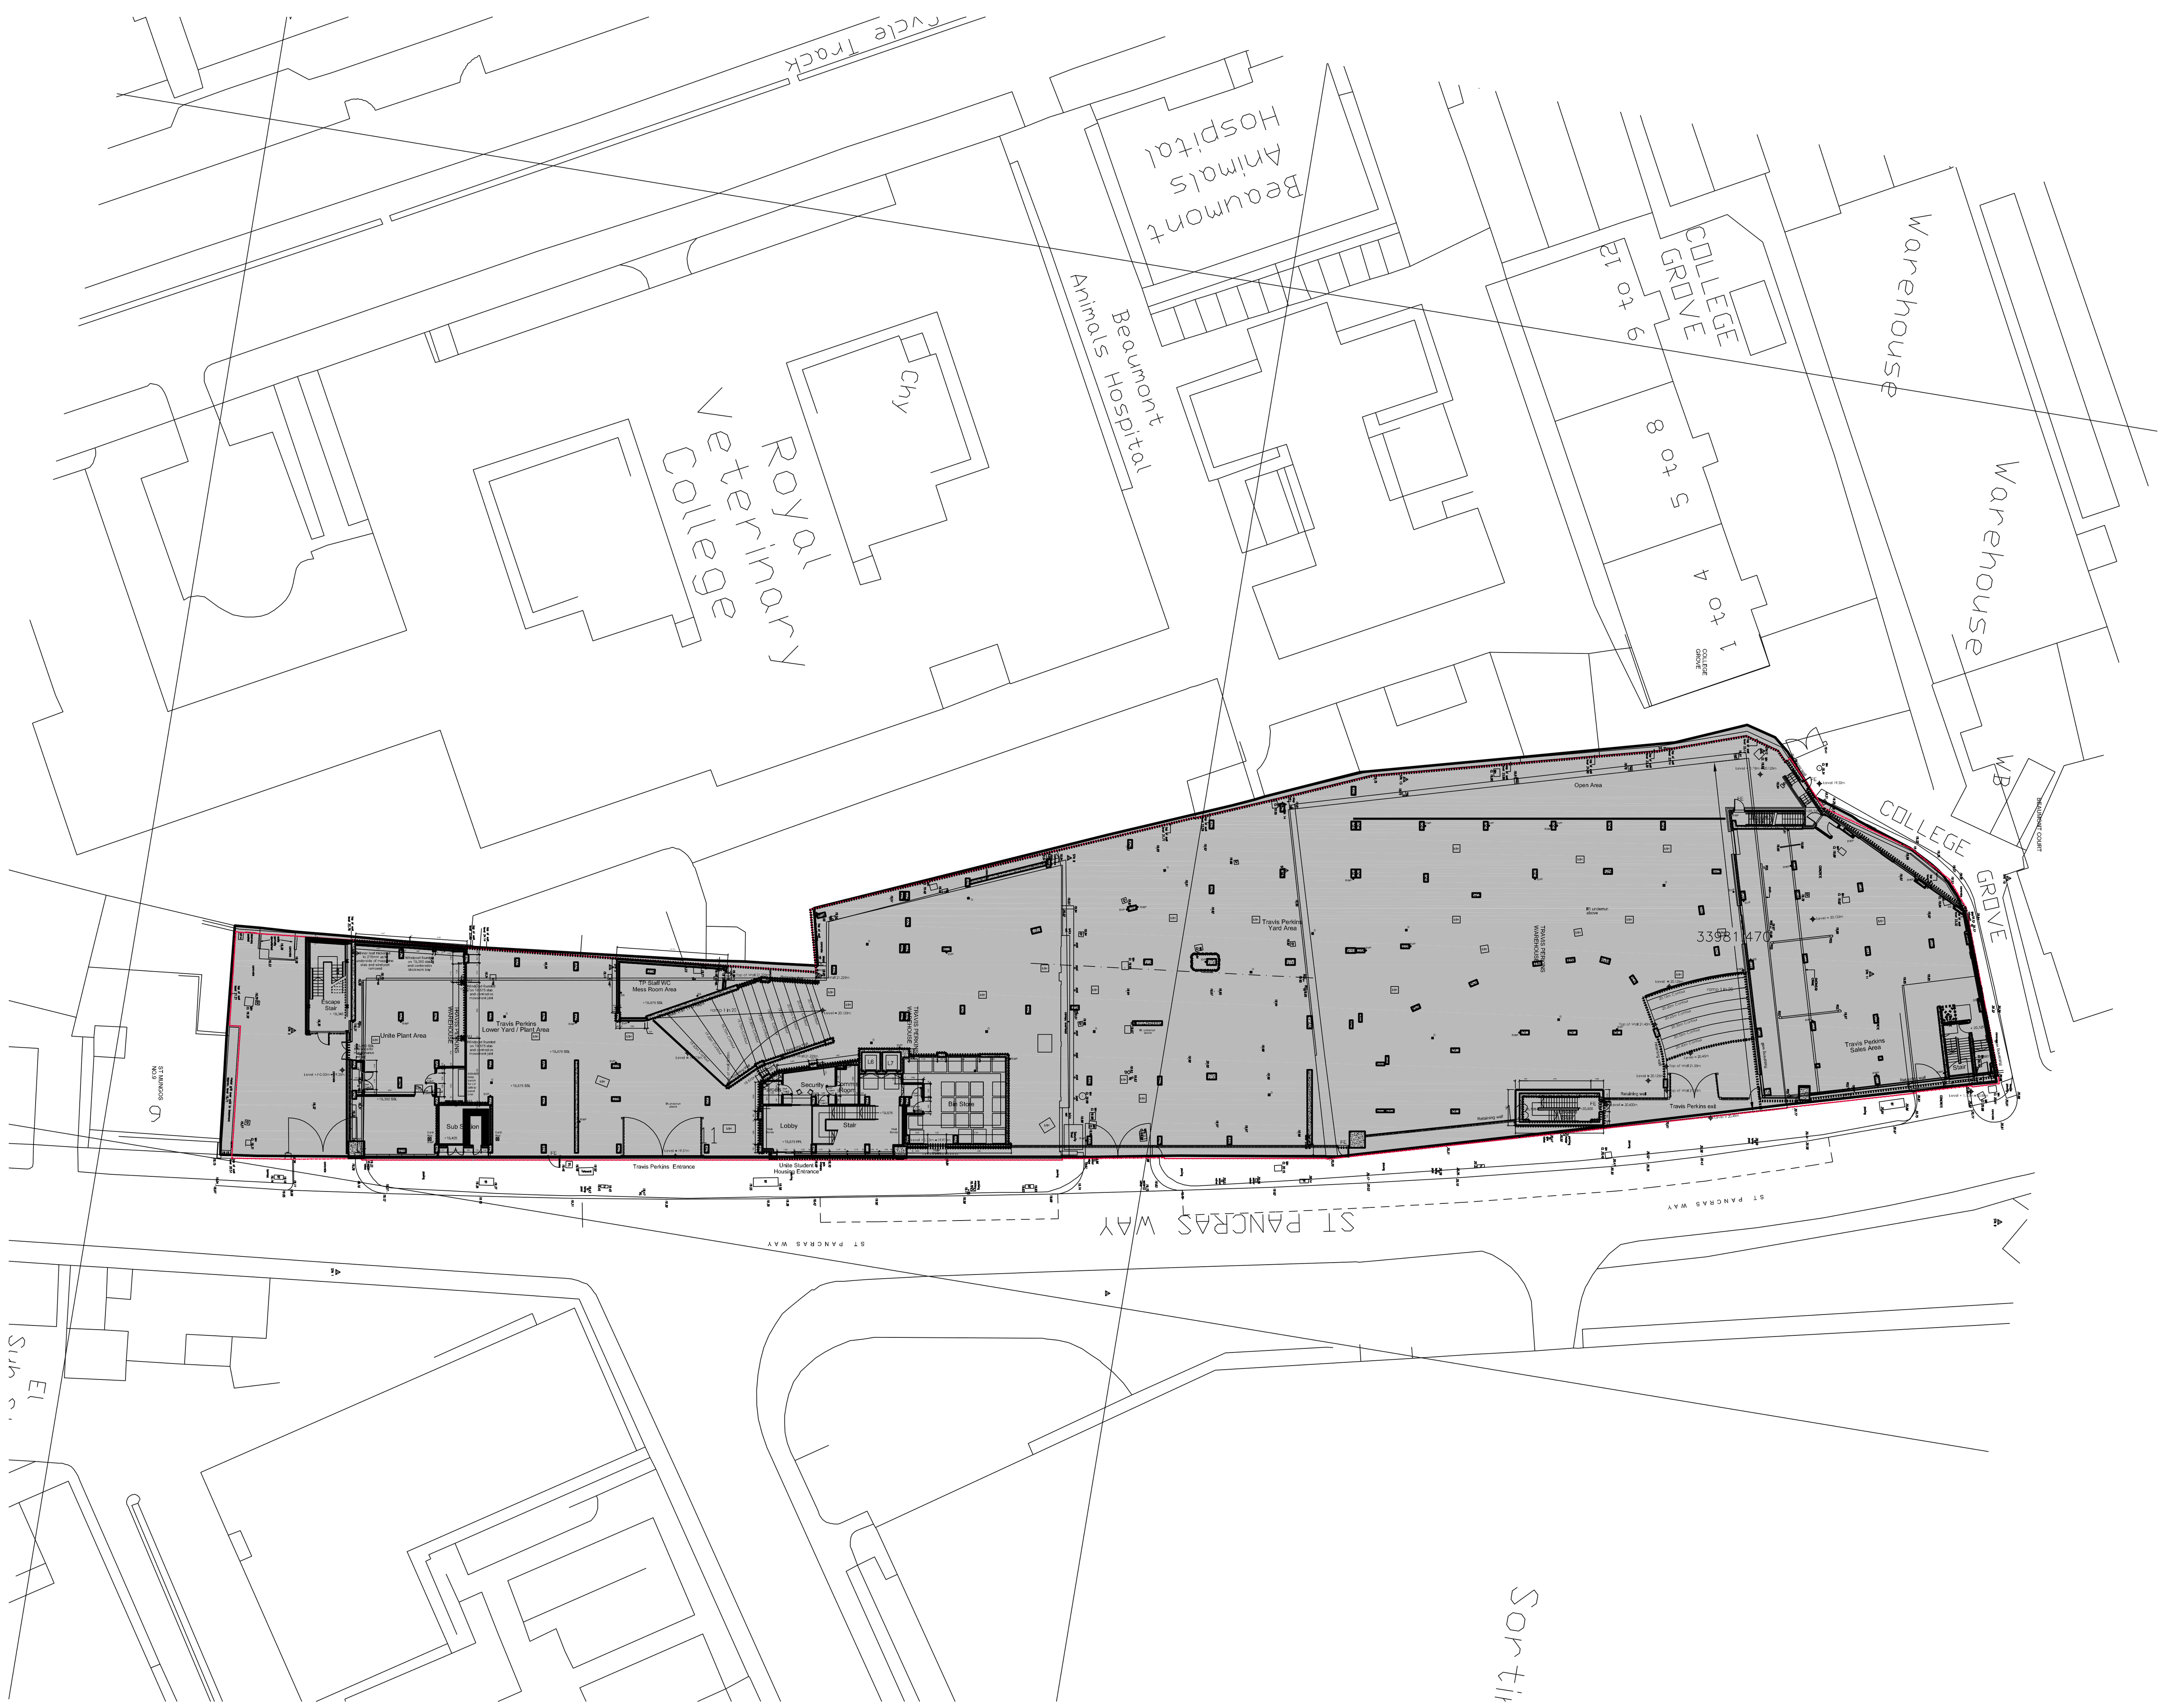

Rev	Date	Version Description	Drn	Chk
/	09-09-11	First Issue - WORK IN PROGRESS	SP	RM
A	16-09-11	General Update to reflect ground floor amendments further notes added Issued for Tender	RM	-
B	20-11-13	Reissued by Stride Treglown General Update Planning Submission	SH	SW

SAFETY, HEALTH AND ENVIRONMENTAL INFORMATION

In addition to the hazards/risks normally associated with the types of work detailed on this drawing, refer to Designers Risk Assessment, note the following :

It is assumed that all works will be carried out by a competent contractor working, where appropriate, to an approved method statement

Use Dimensions - DO NOT SCALE

Contractors Must Verify All Dimensions On Site Before Starting Work

This Drawing Is Copyright

Stride Treglown

Architecture Town Planning Interior Design Building Surveying Landscape Architecture Graphic Design

3 Cosser Street, London, SE1 7BU
T 020 7401 0700 F 020 7401 0701 www.stridetreglown.co.uk

Client
Unite Group

Project Name
Travis Perkins
11-13 St Pancras Way, London, NW1

Drawing Title
Proposed Ground Floor Site Plan

Drawing Status			North
Planning Submission			
Drawing Details $FILE$ $DATE$			Job No. 20983
Drawn By SH	Drawn Date Nov 2013	Checked By SW	Scale @ A1 1:500
Drawing Number 100			Revision B

ISO A1 Landscape