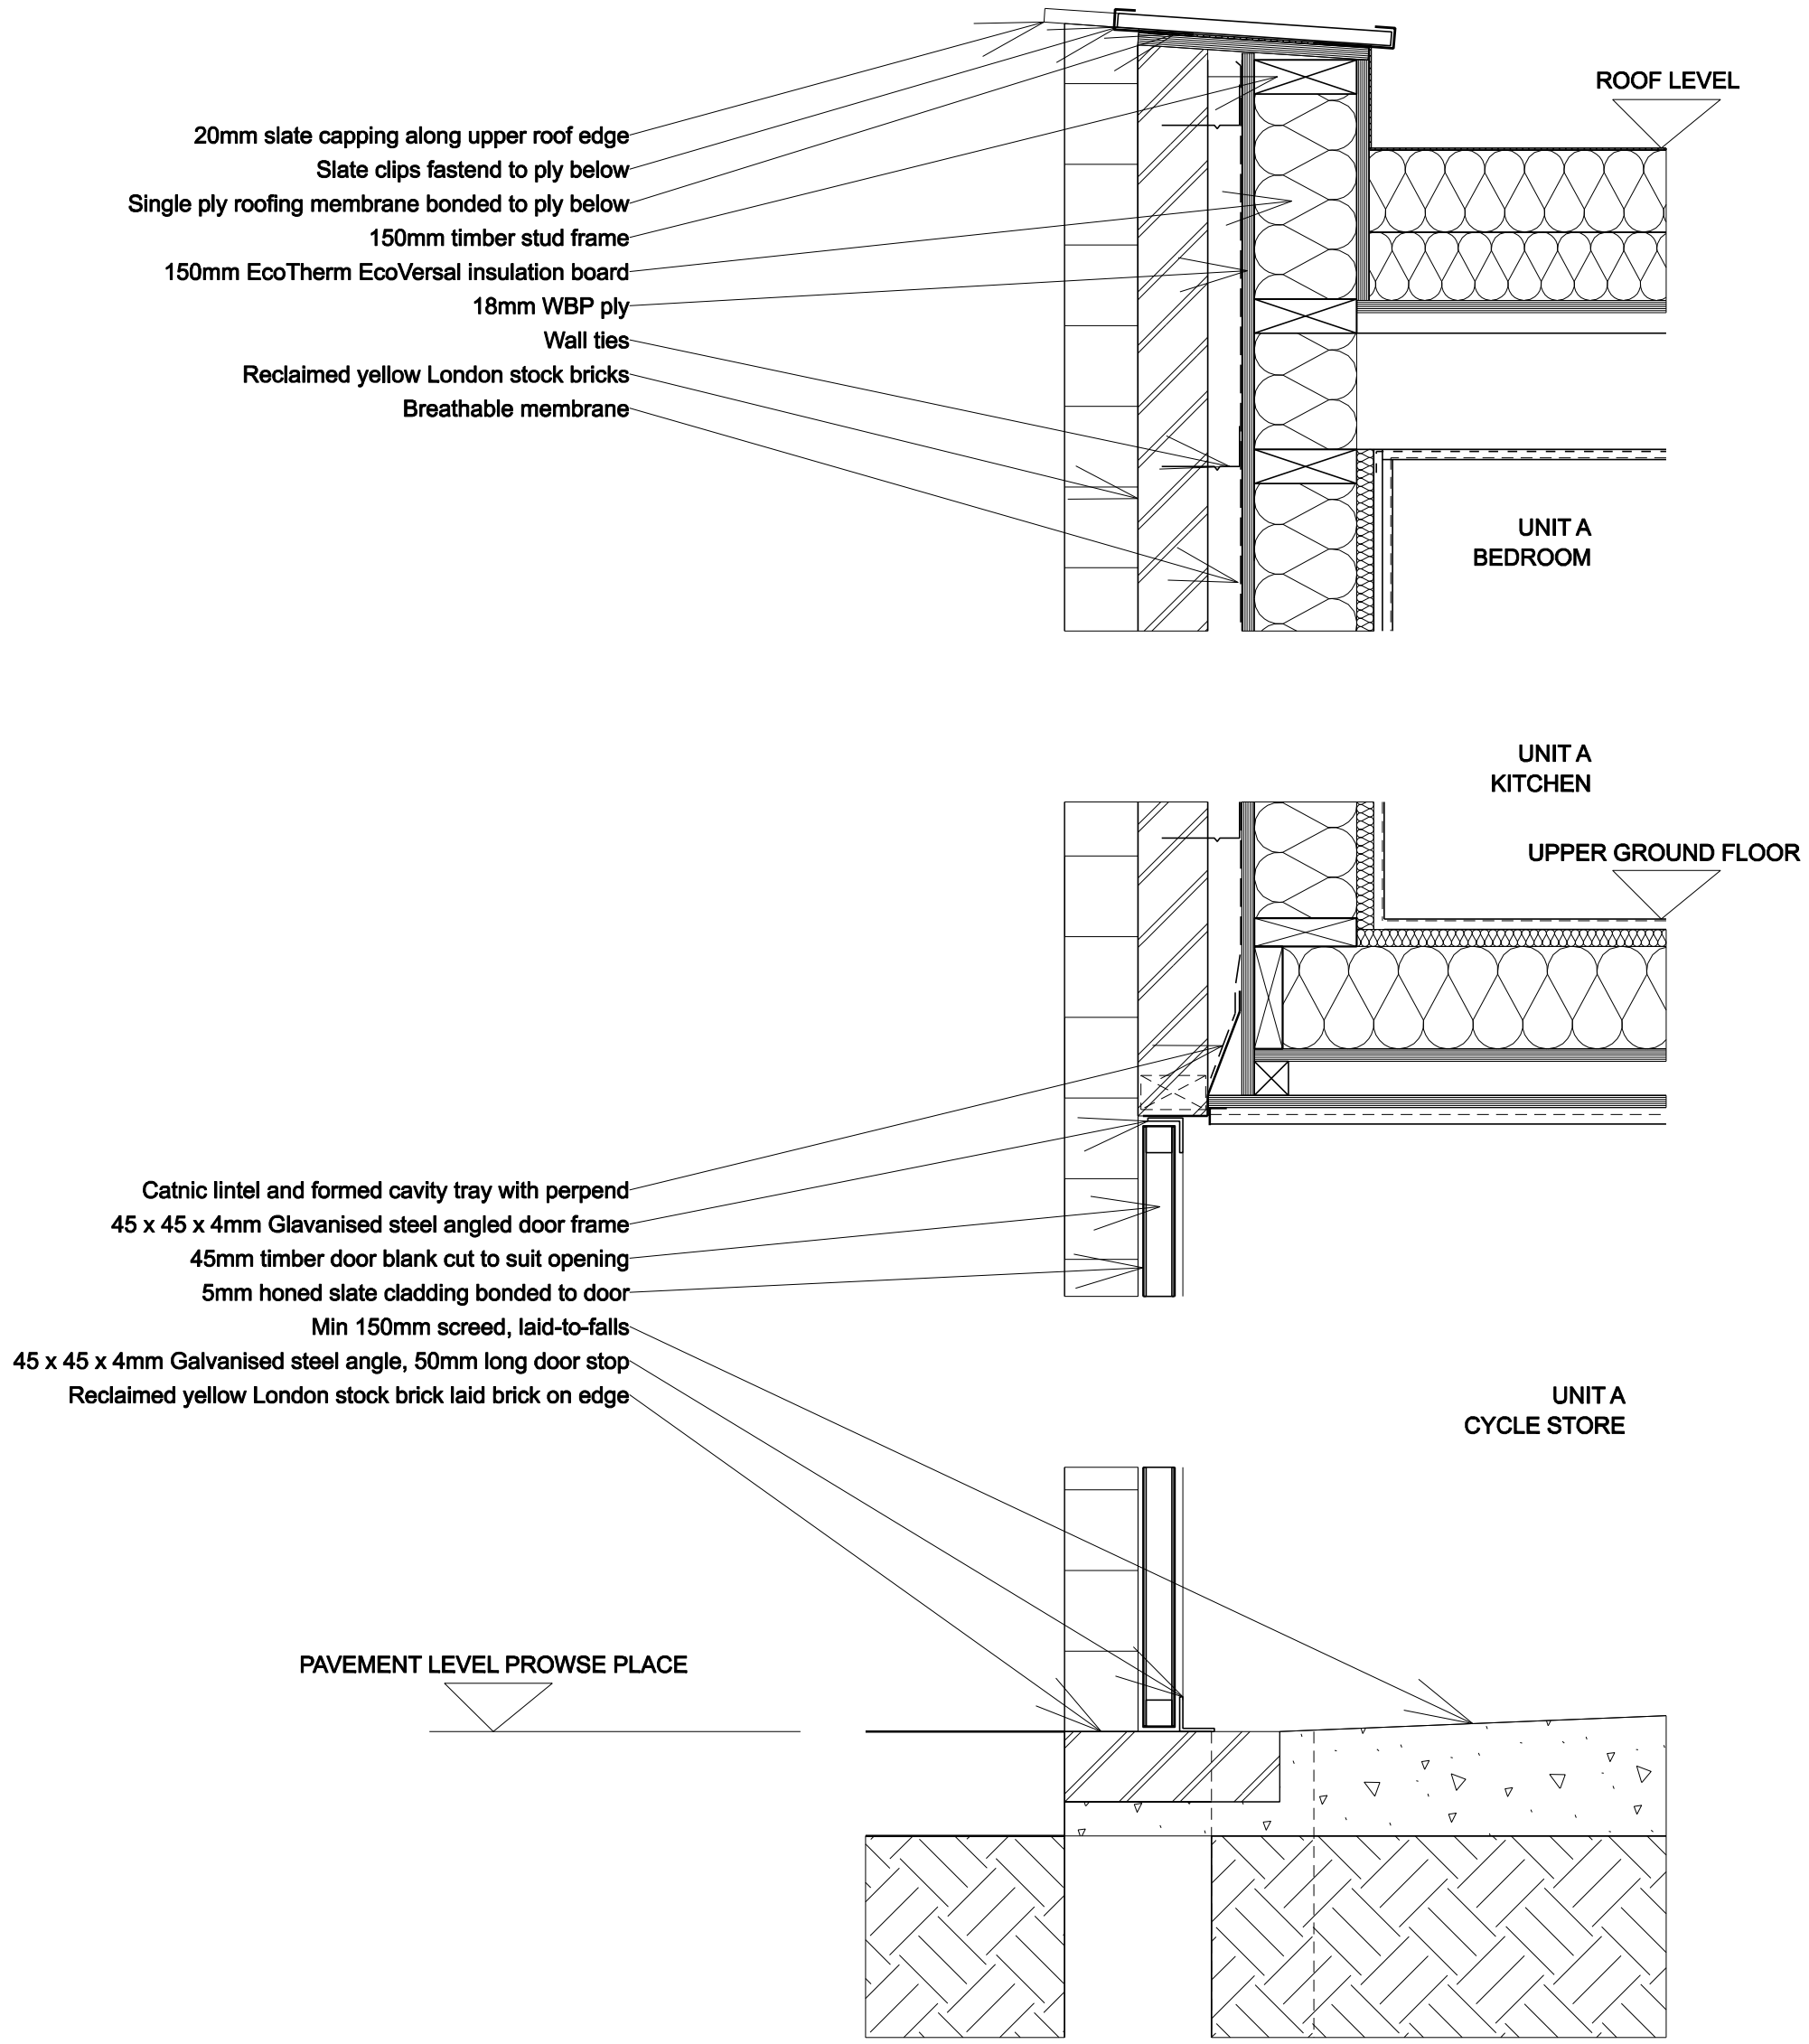

PLANNING

Revisions: Suffix / Date / Drawn by				Revisions: Suffix / Date / Drawn by			
-				-			
-				-			
-				-			
-				-			
-				-			
-				-			
-				-			
-				-			

Job Name:
2-4 PROWSE PLACE
LONDON, NW1 9PH

Drawing Title:
TYPICAL FRONT ELEVATION DETAILS
(1 OF 5)

european urban architecture
4TH FLOOR SOPHIA HOUSE, 32-35 FEATHERSTONE STREET, LONDON, EC1Y 8QX
TEL: 020 7250-0090 FAX: 020 7250-0993
www.europeanurban.com

Scale:	Date:	Drawn:	Checked:	Job Ref:	Drawing number:	Revision:
1:10@A3	11/2013	AS	PW	1046R	AL(00) 31	-