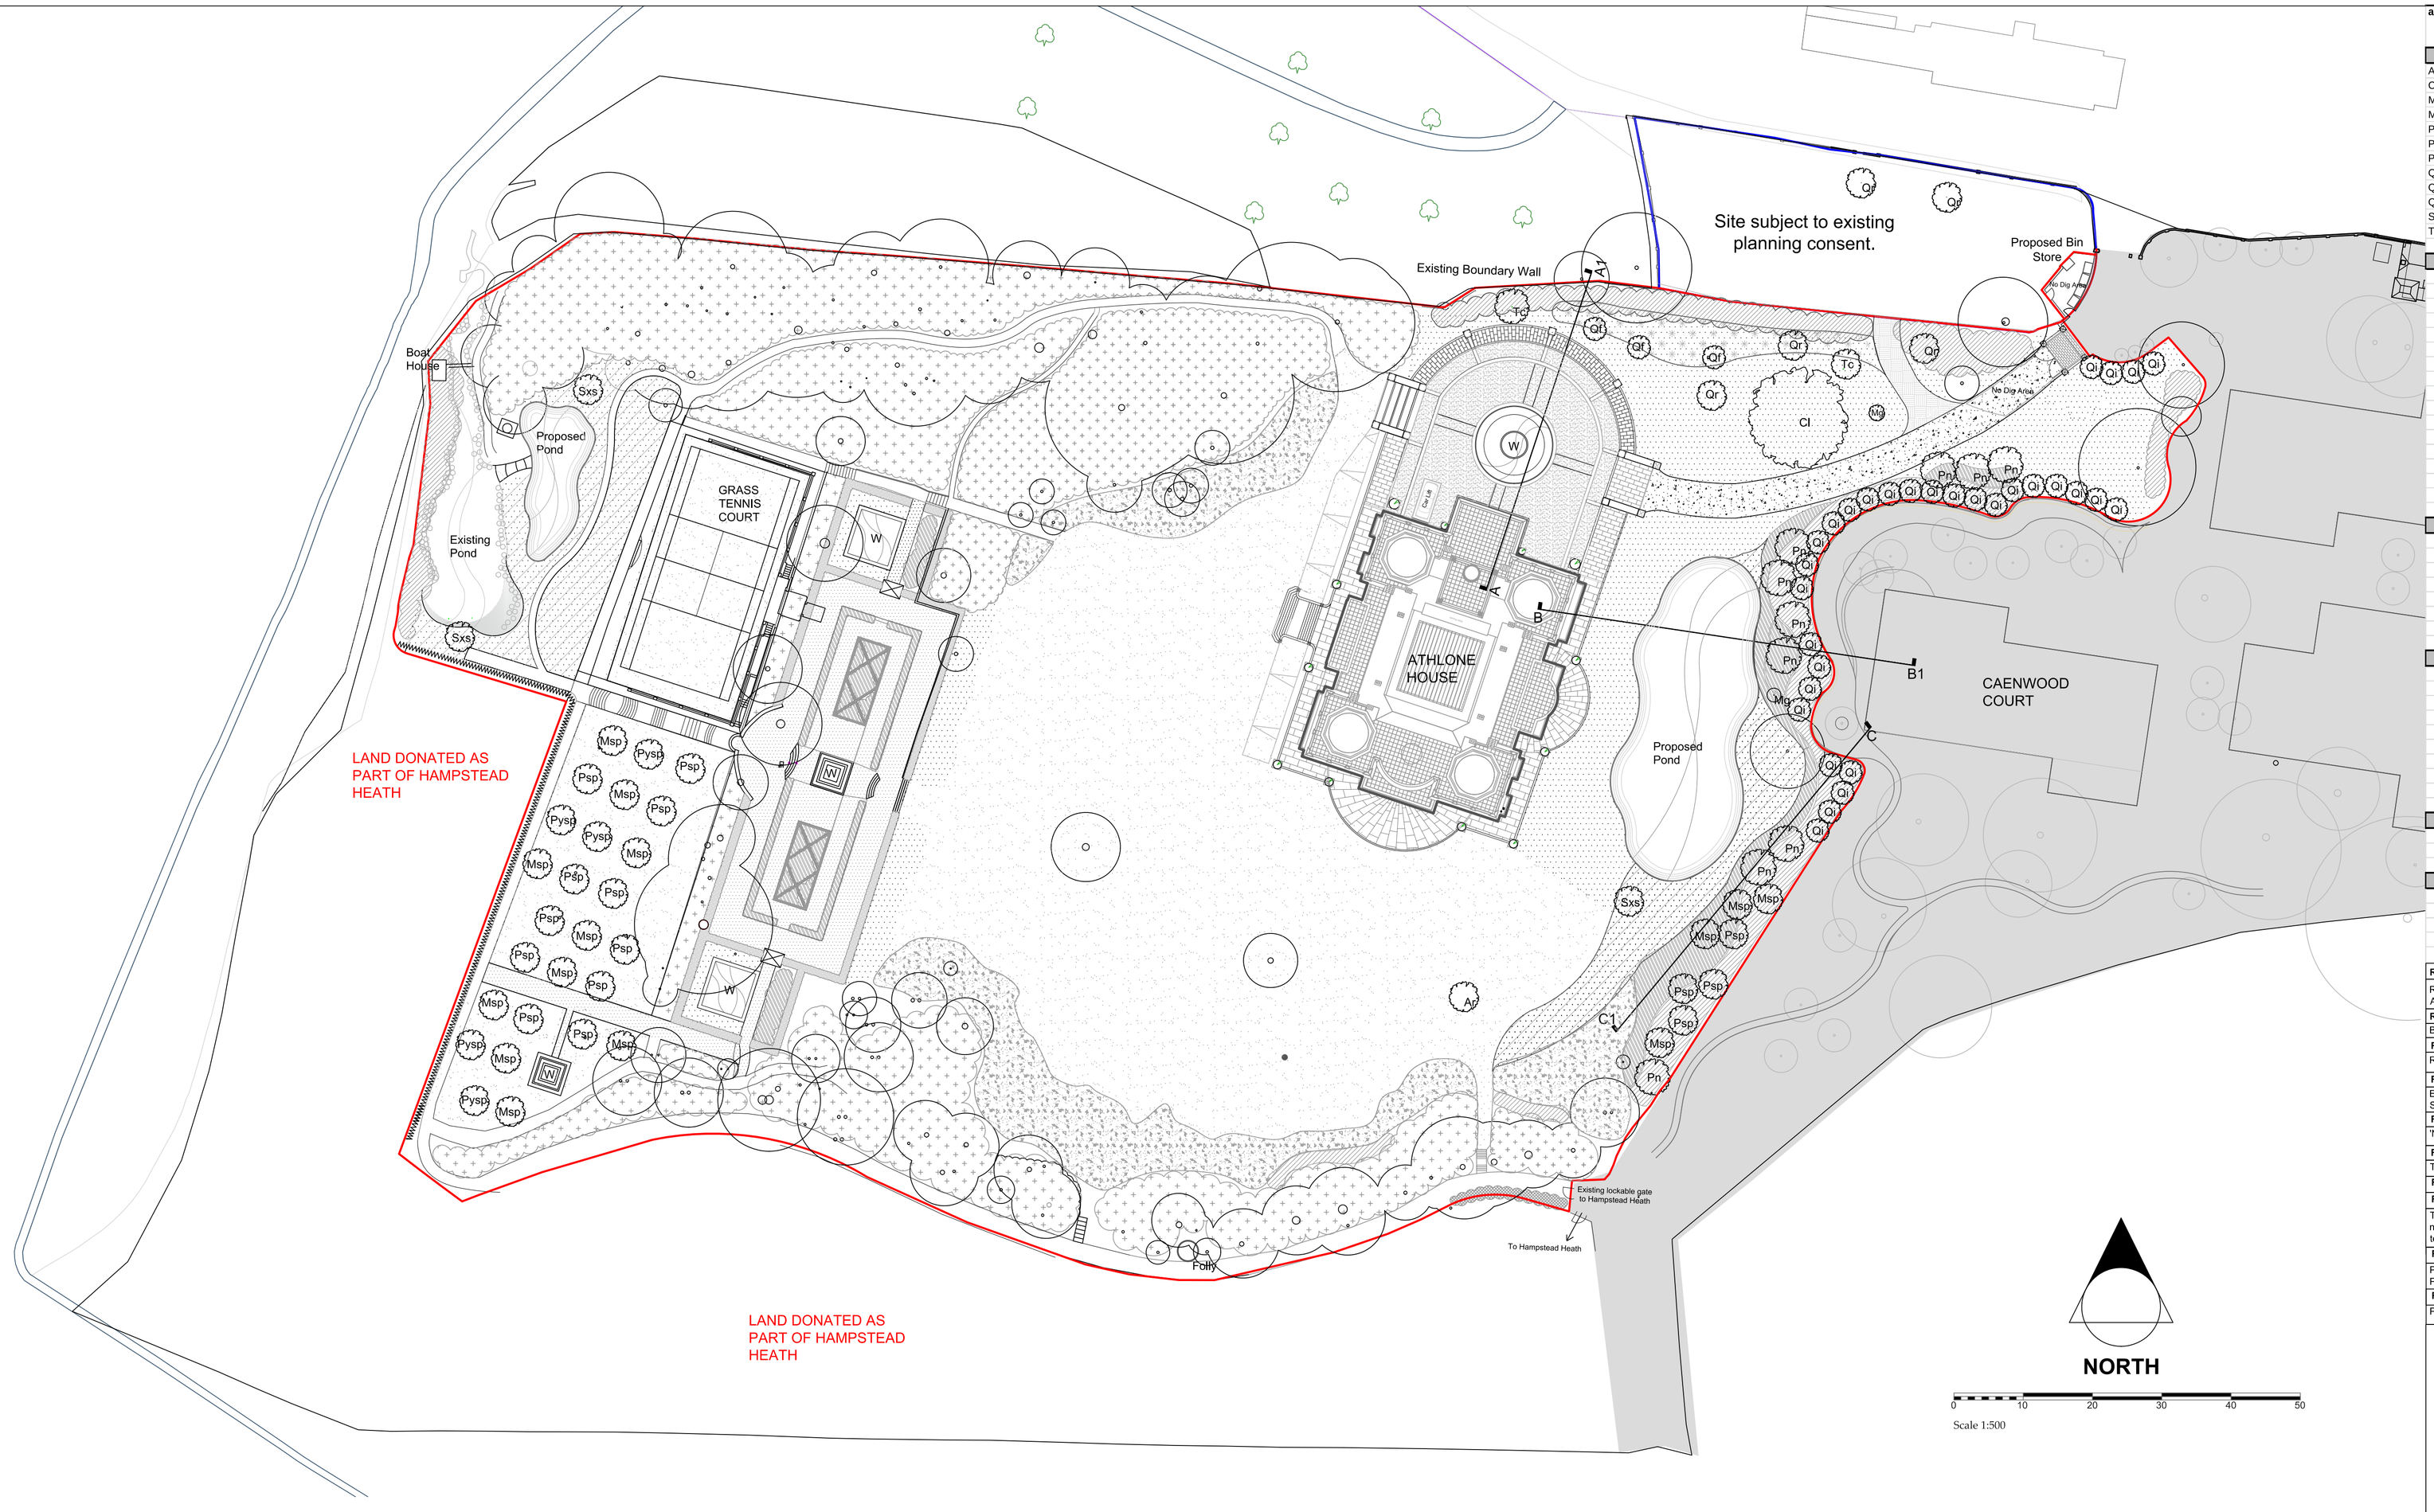

abb	SPECIES	Girth size	Qty
	Trees		
Ar	Acer rubrum	60-70cm	1
Cl	Cedrus libani	50-60cm	1
Msp	Malus species	30-35cm	14
Mg	Magnolia grandiflora	20-25cm	2
Pn	Pinus nigra austriaca	60-70cm	10
Psp	Prunus species	30-35cm	15
Pysp	Pyrus species	30-35cm	5
Qf	Quercus fastigata	40-50cm	3
Qi	Quercus ilex	50-60cm	31
Qr	Quercus robur	100cm	5
Sxs	Salix x sepulcralis	40-45cm	3
Tc	Tilila cordata	60-70cm	2
	Shrubs		
	Buxus sempervirens	5L	
	Callistemon citrinus 'Splendens'	5L	
	Cornus alba 'Mid Winter Fire'	5L	
	Cotinus coggrygia @Grace'	5L	
	Hamamelis x intermedia	5L	
	Lavandula angustifolia	5L	
	Piers japonica 'Grayswood'	5L	
	Rhododendron ' Cunninghams white'	5L	
	Rhododendron Palestrina	5L	
	Rosemary officionalis	5L	
	Santolina chamaecyparissus	5L	
	Sarcococca hookeriana humulis	5L	
	Skimmia japonica	5L	
	Taxus baccatta	5L	
	Ilex aquifolium	5L	
	Corylus avellana	5L	
	Perrenials		
	Blechnum spicant	5L	
	Bulbinella hookeri	5L	
	Iris californina (hybrid)	3L	
	Iris ensata 'Moonlight waves'	3L	
	Iris forrestii	3L	
	Kirengeshoma palmata	5L	
	Luzula nivea	5L	
	Ground Cover		
	Acanthus mollis	3L	
	Agapanthus Purple Cloud	3L	
	Blechnum penna marina	3L	
	Cornus canadensis	3L	
	Geranium macrorrhizum	3L	
	Liriope muscari	3L	
	Luzula sylvatica	3L	
	Pachysandra terminalis	3L	
	Persicaria vaccinifilia	3L	
	Hedging		
	Buxus sempervirens	20L	
	Taxus baccata	20L	
	Woodland Bulbs		
	Hyacinthoides non-scripta		
	Anemone nemorosa		
	Polygonatum multiflorum		
	Crocus sp.		

Revision A **Date** 19/11/2012 **Drawn by** AE **Authorised by** NN
Reduction in size of forecourt. Removal of secondary drive way.
Addition of woodland bulb planting

Revision B **Date** 15/01/2013 **Drawn by** AE **Authorised by** NN
Boundary planting altered. North courtyard revised

Revision C **Date** 13/05/2013 **Drawn by** UB **Authorised by** NN
Reduction of terrace

Revision D **Date** 07/06/2013 **Drawn by** UB **Authorised by** NN
Entrance gate set back. Bin storage location altered.
Secondary drive surface changed to reinforced grass.

Revision E **Date** 14/06/2013 **Drawn by** UB **Authorised by** NN
'No dig area' shown on driveway

Revision F **Date** 20/06/2013 **Drawn by** UB **Authorised by** NN
Tree canopy sizes altered, Proposed lawn added

Revision G **Date** 03/07/2013 **Drawn by** NN Hatch to paths altered

Revision H **Date** 14/08/2013 **Drawn by** UB **Authorised by** NN
Trees removed from lawn to south of house. Stone balustrade added to north courtyard. Tennis court shown as grass. Fruit trees added to fruit terrace. Trees repositioned on eastern boundary.

Revision I **Date** 23/09/2013 **Drawn by** AS **Authorised by** NN
Pond enlarged. Boundary planting altered. Additional pond added.
Planting removed from Courtyard

Revision J **Date** 18/10/2013 **Drawn by** AS **Authorised by** NN
Pond edge revised. Proposed acidic grassland added.

LEGEND

- Existing tree to be retained
- Proposed trees
- Improved and managed existing trees and shrub planting
- Rough grass area with mown paths and edges.Parts will provide receptor area for salvaged acid grassland.
- Existing grass to be retained
- Proposed acid grassland
- Proposed grassed area with wildflower plug planting
- Proposed native woodland bulb planting
- Proposed medium to high shrub planting
- Proposed low groundcover shrub planting and ornamental border planting
- Proposed 1.5m pre grown beech hedge
- Proposed espalier Lime trees 1.5m high
- Herbaceous Planting
- Proposed Yew topiary in planter
- Proposed Box hedging 500mm
- Reinforced grass
- Proposed water feature
- Existing pond. Pulhamite rockwork, bridge and boat house to be restored. Pond to be extended and reprofiled. (area shown in grey)
- Restored Pulhamite waterfall
- Existing Well
- Proposed Yorkstone Paving
- Proposed Breedon gravel with stone sett detail
- Stone Balustrade with pillars
- Retractable railings for car lift
- Proposed resin bound gravel to driveway
- Yorkstone granite paviors to main entrance
- Proposed gravel path
- Existing embankment
- Bin storage with 'No Dig' ashphalt surface
- Proposed balancing pond including native marginal vegetation

JFA LANDSCAPE
CHARTERED LANDSCAPE ARCHITECTS

9 Plantation Wharf,
Square Rigger Row
London, SW11 3TY
T: +44(0)20 7223 0895
E: enquiries@jfa.co.uk
W: www.jfa.co.uk

Client
Athlone House Ltd

Project
Athlone House

Title
Hard and Soft Landscape Proposals

Drawing Status **FOR PLANNING**
Date **Nov 2012**
Scale **1:500 @ A1**
Drawn **UB**
Checked **NN**
Job number **9135**
Drawing number **07**
Revision **J**