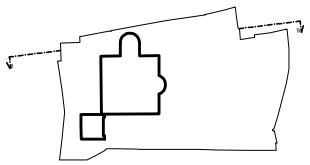

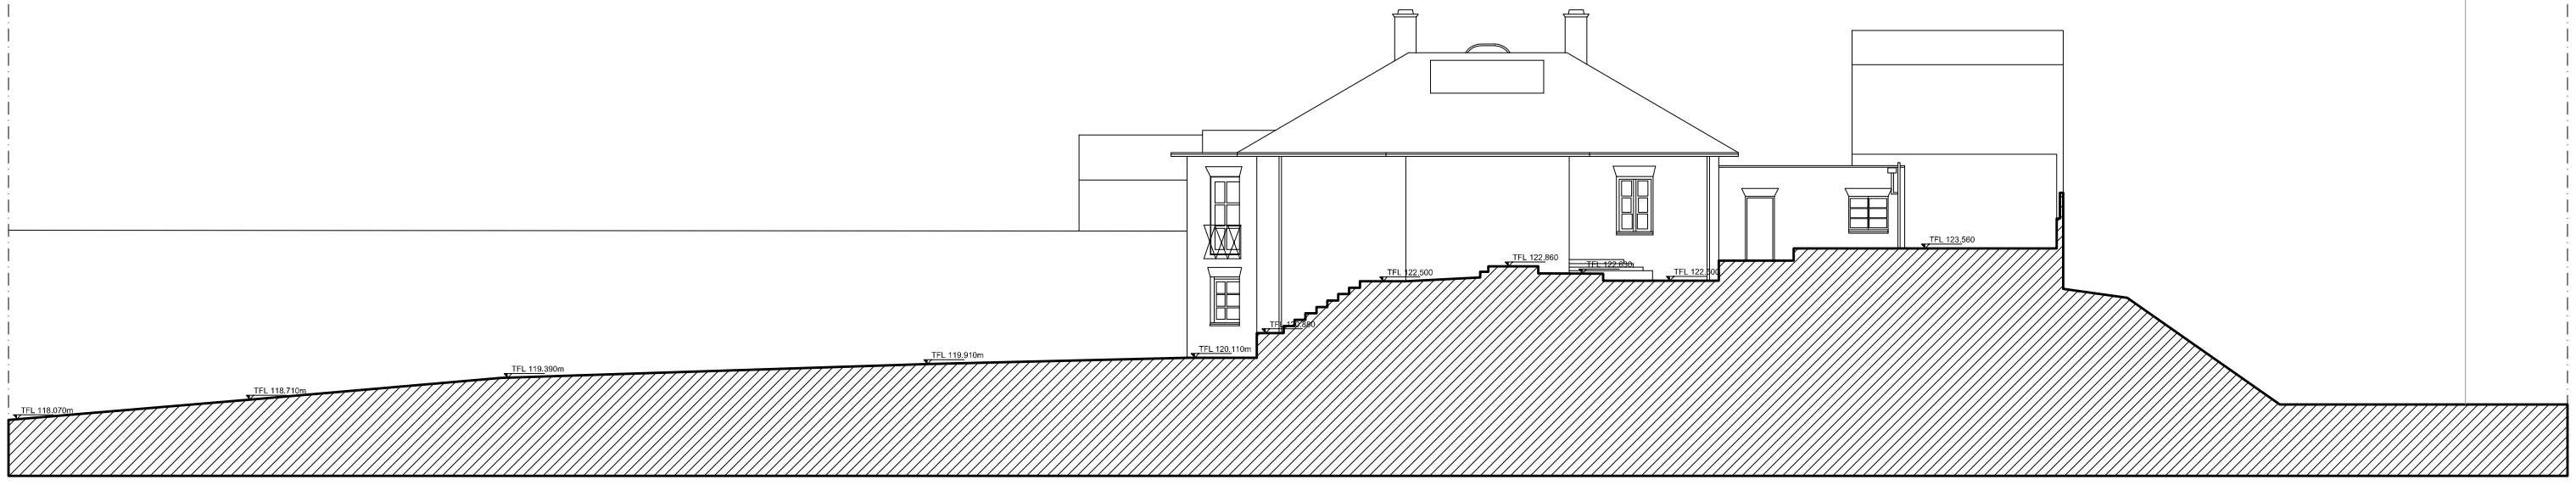

Existing North Elevation

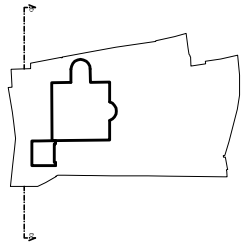

Existing East Elevation

0 1.0 2.0 3.0 4.0 5.0 10.0m

Douglas and King Architects

148-150 Curtain Road London EC2A 3AR
t + 44 (020) 7613 1395
info@douglasandking.com
www.douglasandking.com

revision	date	notes

project: 99A Frognal

client: Harrison Varma

drawing title: Existing: North Elevation East Elevation

scale: 1:200@A3

date: Oct 2013

drawing no: FROg ex 300-301

PLANNING

© douglas and king ltd