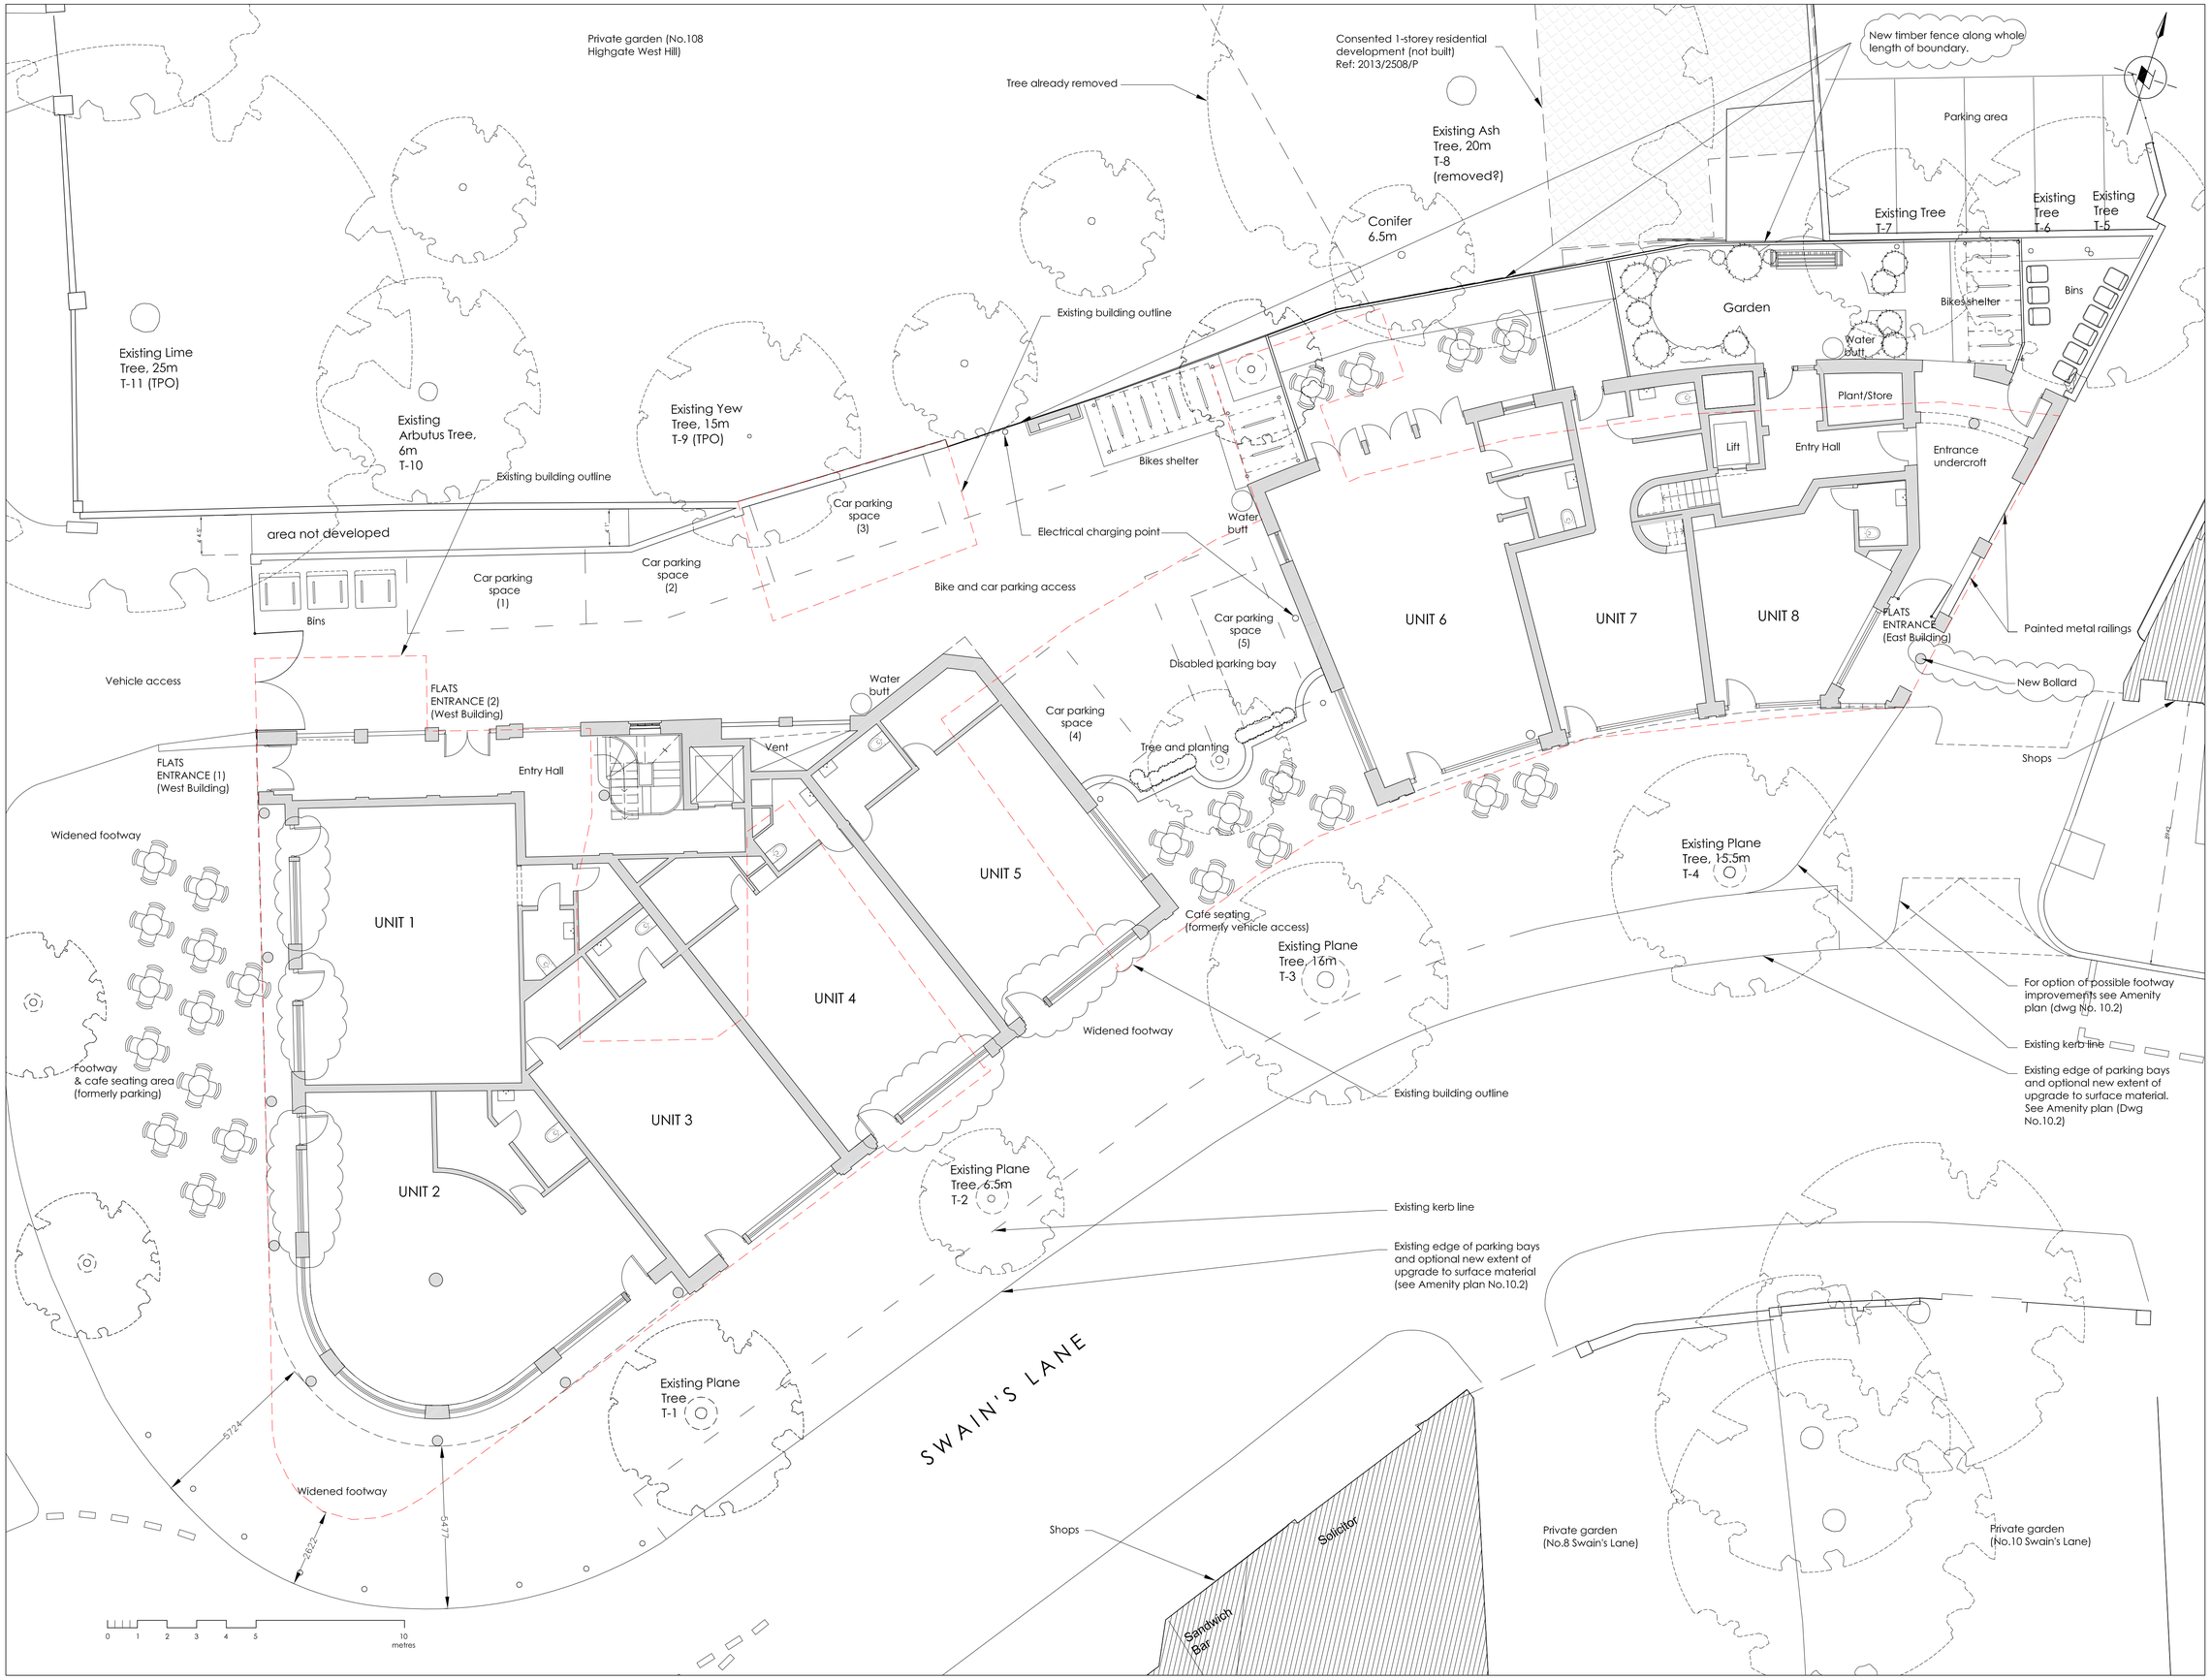

NOTES:

FOR TREE REFERENCES SEE BIONOMIQUE TREE REPORT

External seating shown for illustrative purposes

PLANNING

STATUS:

REV	DATE	AMENDMENT
A	30.10.13	Doors revised to suit elevation. Bollard added. Boundary fence notes revised.

CLIENT:
THE EARL OF LISTOWEL

PROJECT:
SWAIN'S LANE
LONDON, N6 6QX

LIAM O'CONNOR
ARCHITECTS
AND PLANNING CONSULTANTS

75 COWCROSS STREET
LONDON EC1M 6EL

TEL.NO: 0207 250 1983
FAX.NO: 0207 251 6310

E-MAIL: info@liamoconnor.com

DRAWING TITLE:
PROPOSED GROUND FLOOR PLAN

SCALE:	DATE:	DRAWN:
1:100 @A1	SEPT 2013	CHECKED:

DRAWING NUMBER:	REVISION:
SWL/PL/11.1	A