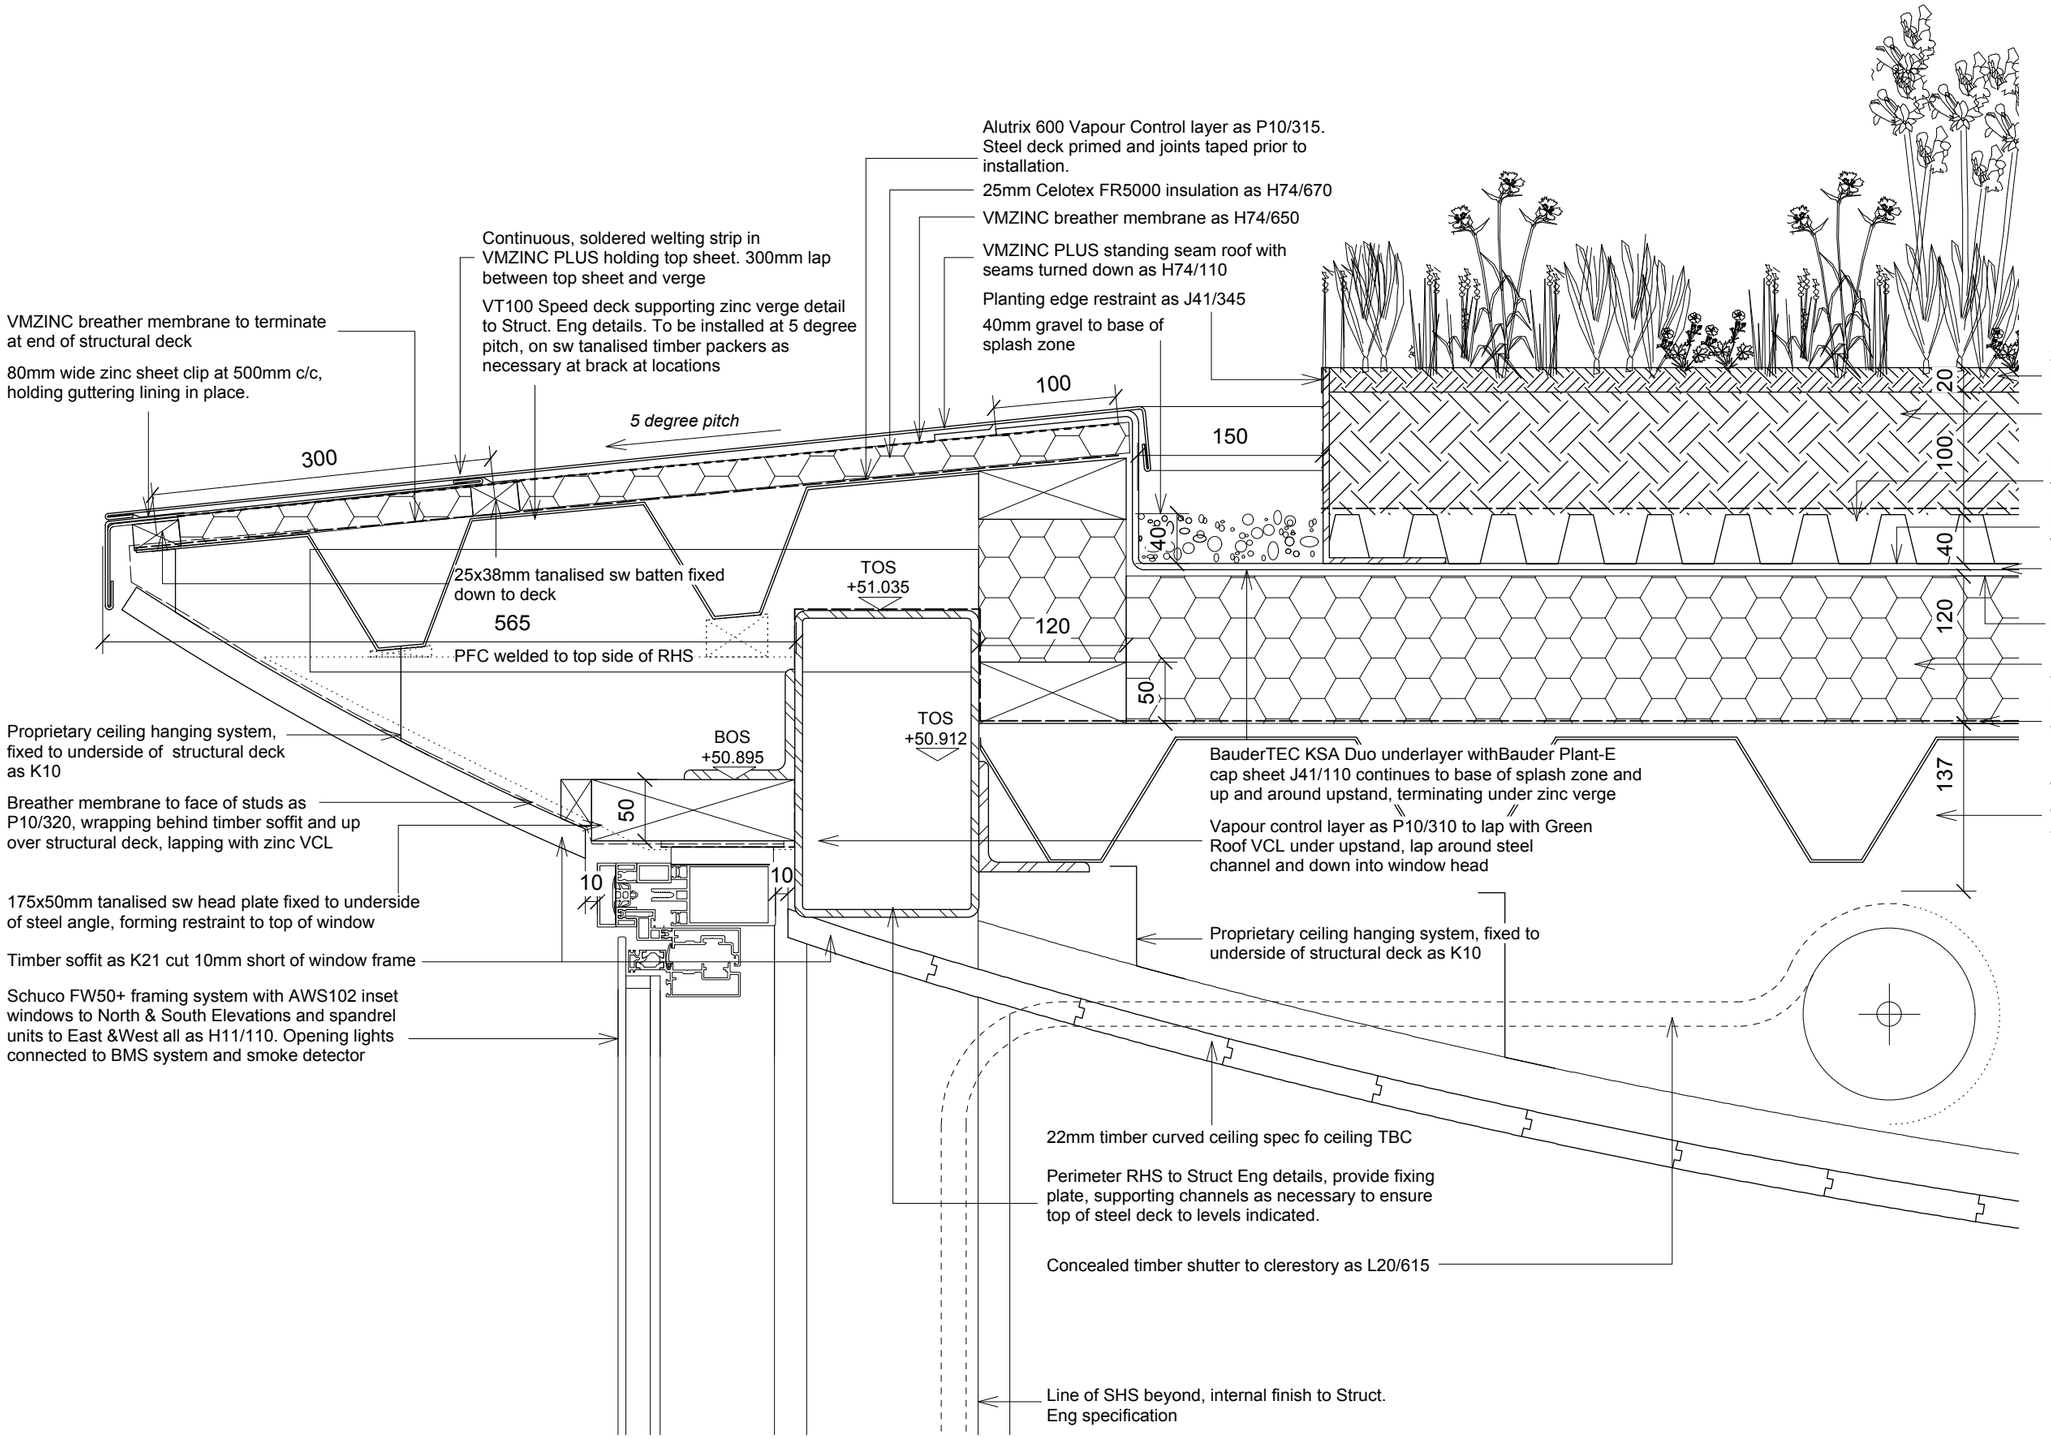

Copyright for these drawings remains with Cove Burgess Architects LLP. All dimensions to be checked on site prior to construction. Any discrepancies to be bought to the attention of the architect, prior to construction.

Project Title	Underground House Elsworthy Road Garage Site Primrose Hill London NW3
Sheet Title	Zinc Verge, Green Roof & Clerestory Head Detail
Scale	1:5 @A3
Drawing No.	10014_L226 Revision A

COVEBURGESS