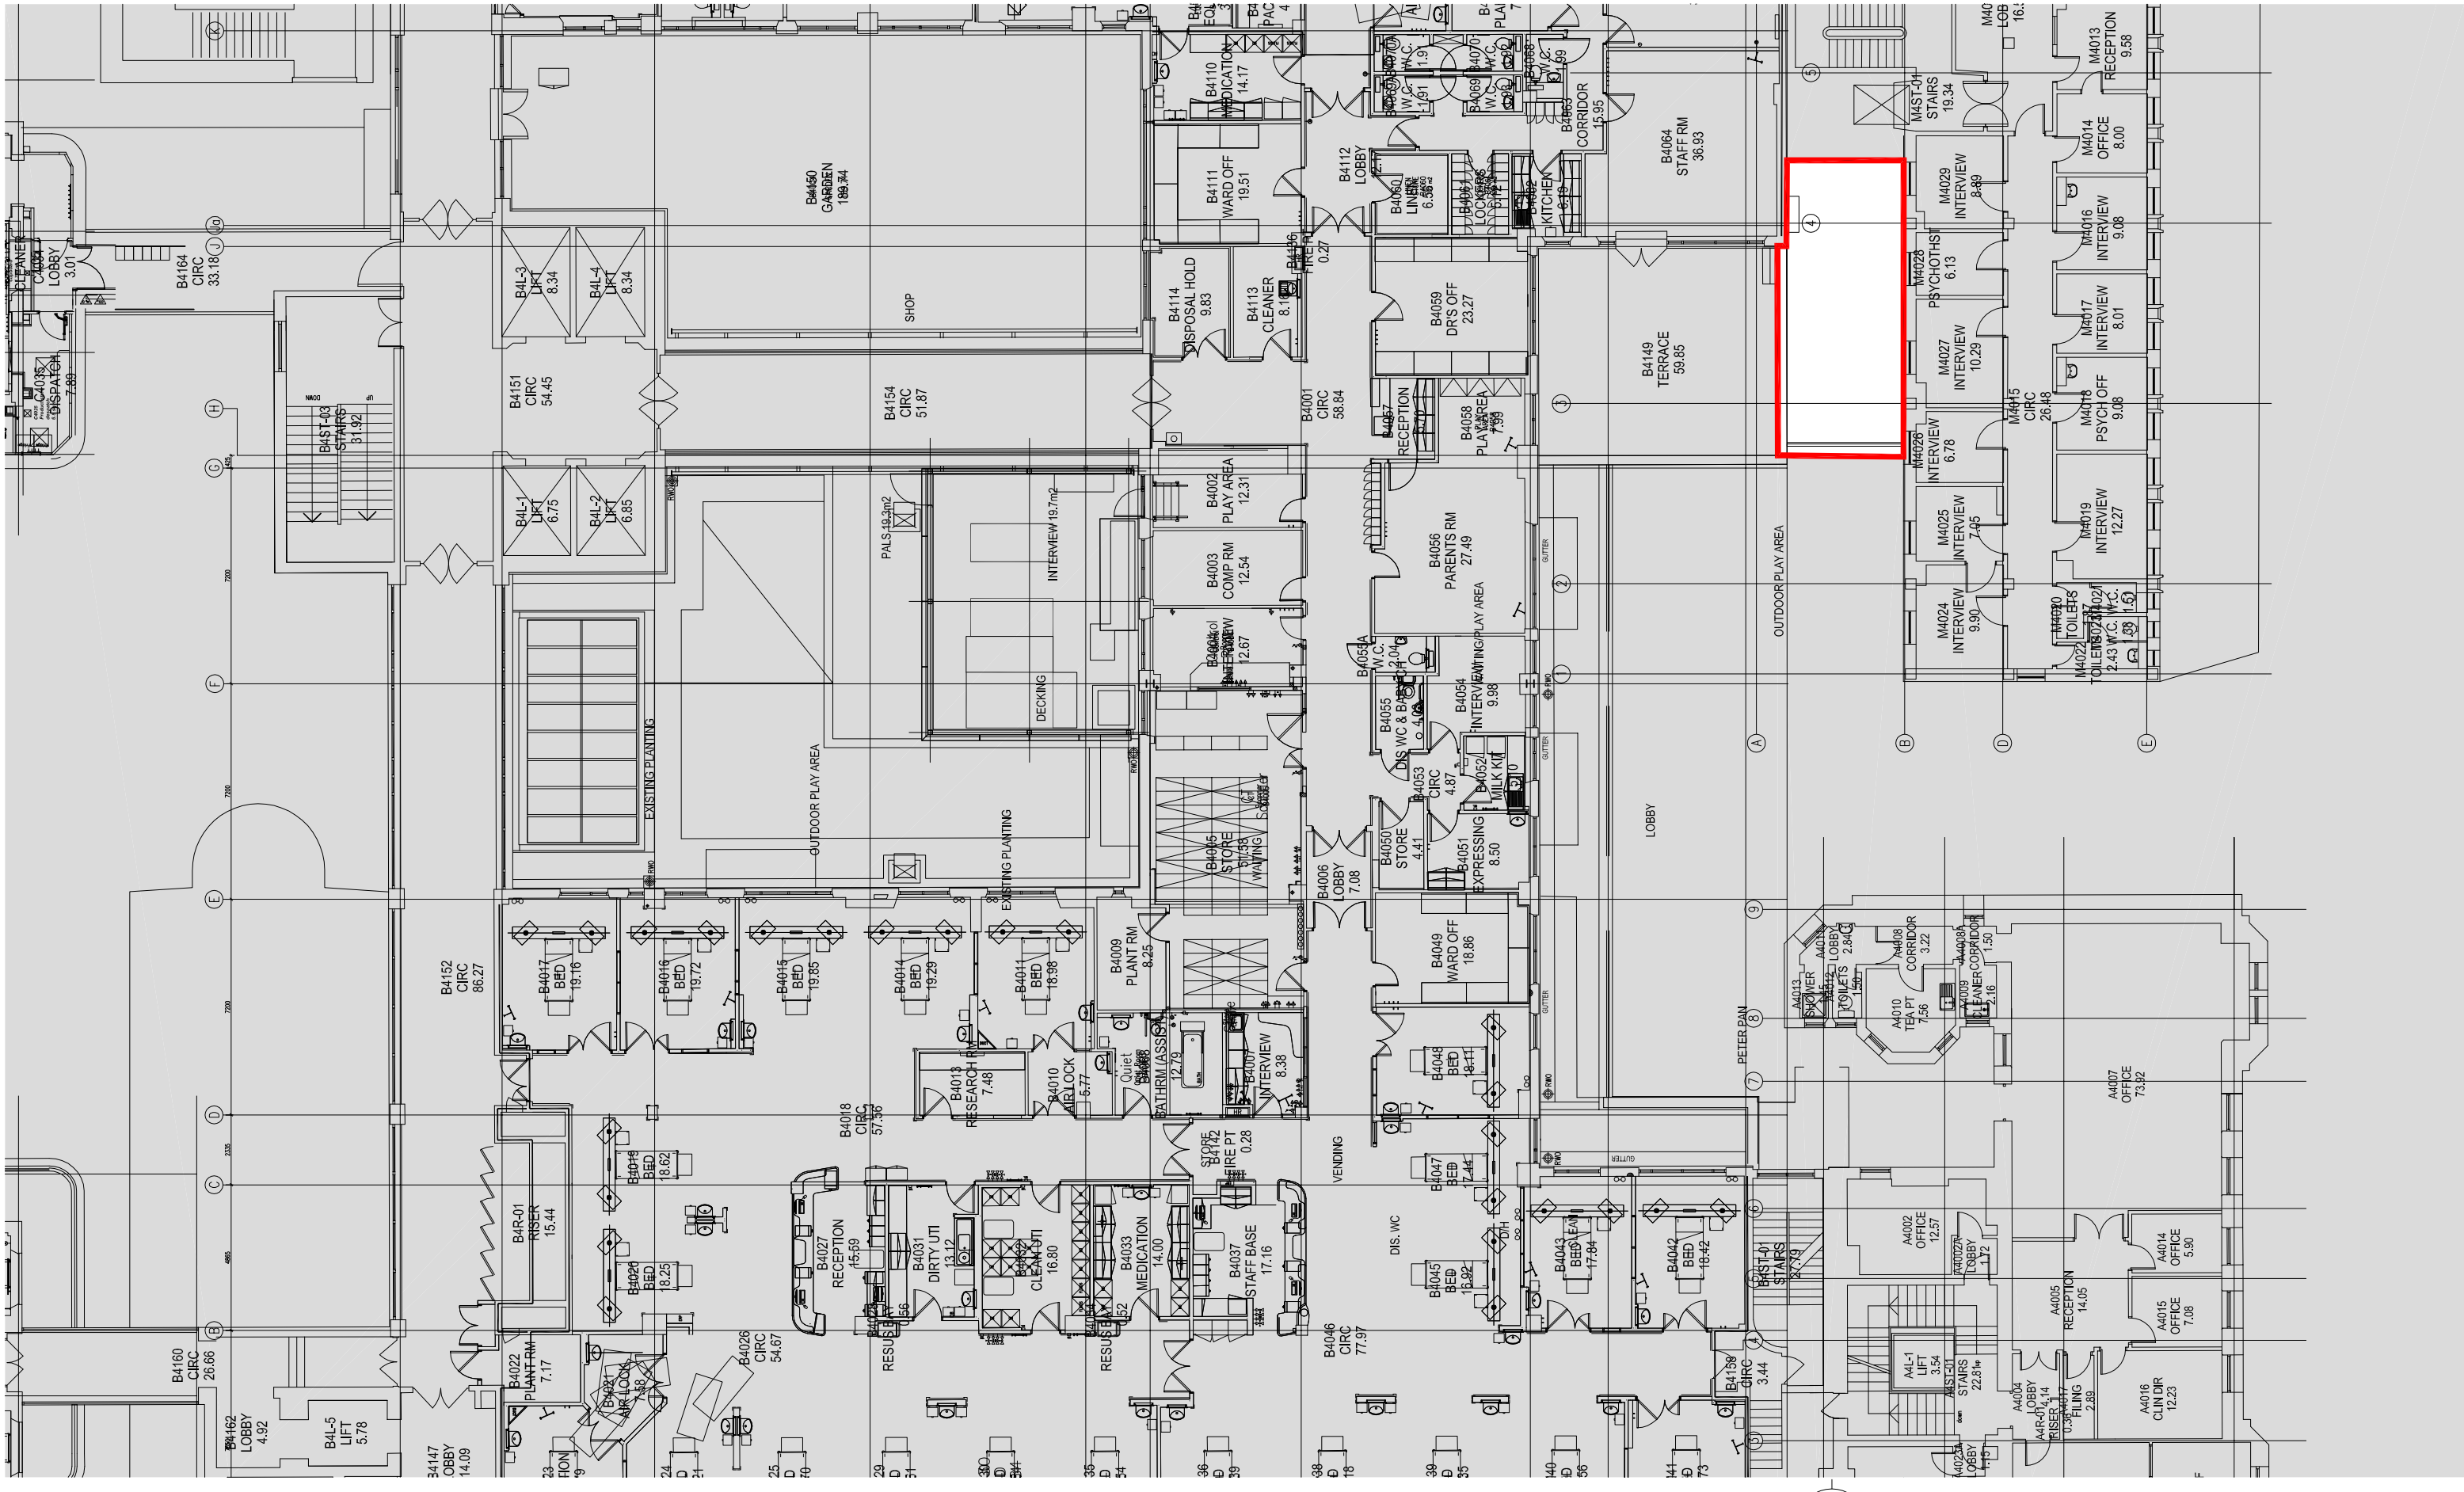

Notes
Do not scale this drawing
This drawing is the copyright of Watkins Gray International LLP and shall not be in any way used or reproduced without their prior written consent

GREAT ORMOND STREET HOSPITAL

LEVEL 4 PLAN_EXISTING

REVISION

DRAWING NO	DRAWN BY	CHECKED BY	SCALE	DATE
110053_05H P003	APB	CG	1:200@A3	17.10.2013