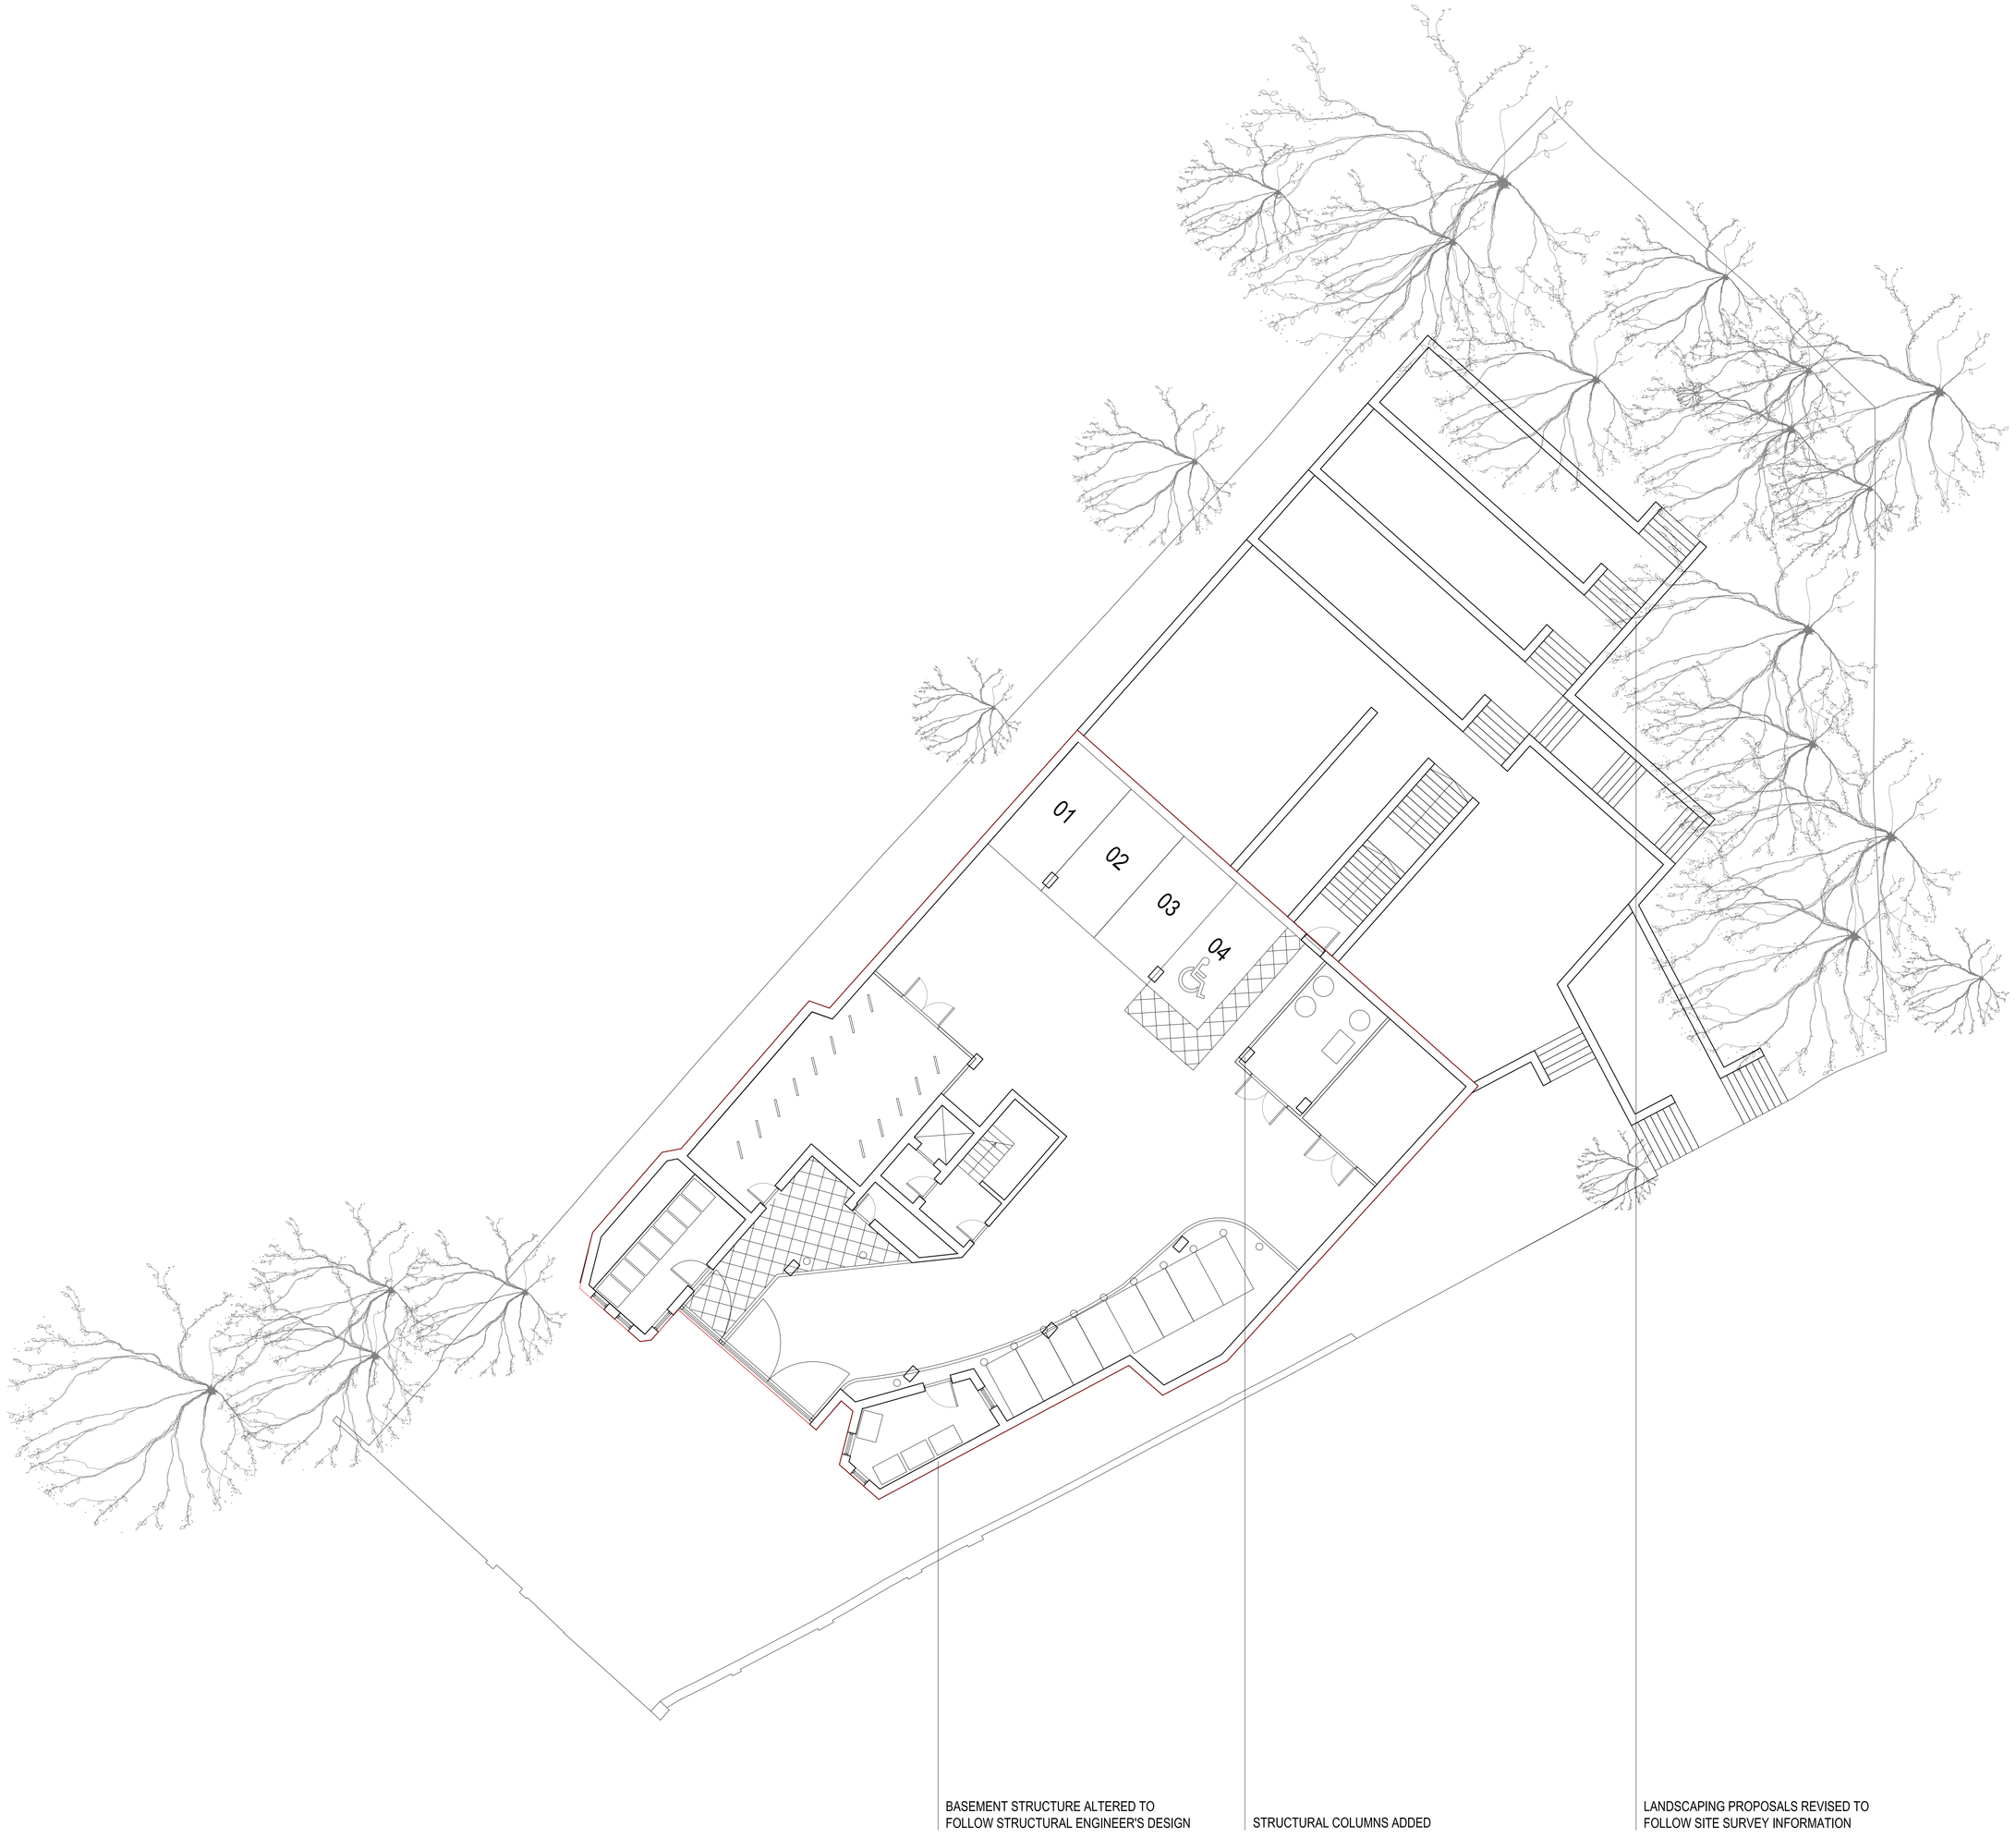

01 PROPOSED BASEMENT PLAN
1:100 @A0

0 2 4 6 8 10m

N

NOTES:

DISCUSSION

No.	Date	Issues and Revisions	By	Check
05	240413	PLANNING SUBMISSION	SR	JP
04	130213	REVISIONS AS NOTED	SR	JP
03	130312	BASEMENT EDGE	CC	JP
		REVISED TO ALLOW FOR		
		DRAINAGE LINES		
02	020311	BASEMENT PLAN	PB	JP
		AMENDED TO FOLLOW		
		PLANNING DEPARTMENT		
		COMMENTS AGAINST TPP		
		DESIGN DWG 303/9/02/AC		
01	071210	PLANNING SUBMISSION	PB	JP

FINCHLEY ROAD
Historic Scheme

PARRITT LENG

5 Chance Street
London E1 6JT
Tel : 020 7729 9348
Fax : 020 7729 9349

All dimensions are in millimetres unless noted otherwise. Do not scale from this drawing. All dimensions are to be checked on site and any discrepencies noted in writing to the Architect immediately.

Project Name : FINCHLEY ROAD

Project Number: 124

Description : PROPOSED BASEMENT PLAN

BASEMENT PLAN

Design File : AP000B000

Scale : 1:100@ A0 1:200@A2

All rights reserved. All drawings and written material appearing herein constitute original and unpublished work of the Architect and may not be duplicated, used or disclosed without written consent of the Architect.

DRAWING No. 124/A-90

REVISION 05

Ref. North

All rights reserved. All drawings and written material appearing herein constitute original and unpublished work of the Architect and may not be duplicated, used or disclosed without written consent of the Architect.