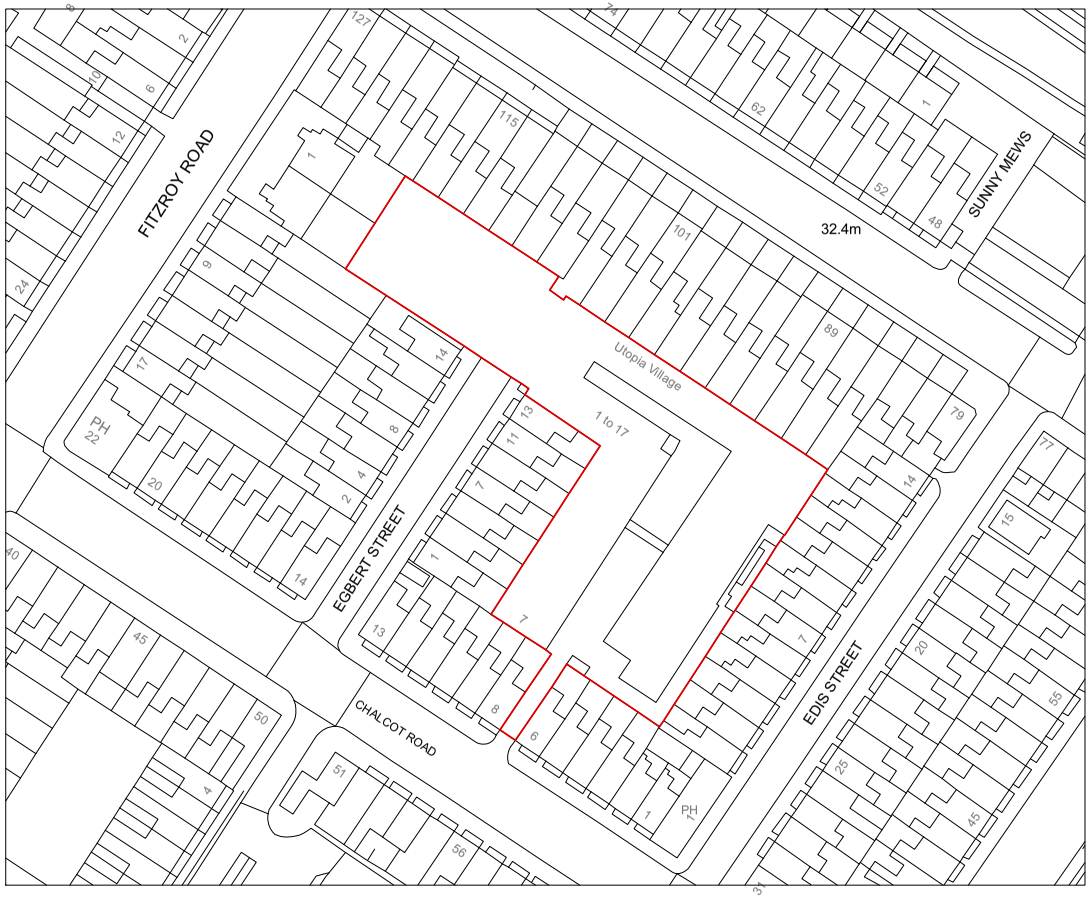

N

00 **Site Location Plan**
Scale 1:500@A1, 1:1000@A3

0m 5m 10m 20m 50m

Information contained within this drawing is the sole copyright of HDDA Ltd. and is not to be reproduced without express permission. No implied licence exists. This drawing is not to be used for land transfer or valuation purposes. Do not scale from this drawing. All dimensions & levels are to be checked on site by the contractor. Issued for purposes indicated only. Drawing errors and omissions to be reported to the architect.

Notes

P1 08/08/13 Issued for planning

Revisions

HARPER DOWNIE
CREATIVE ARCHITECTURE

Gate House
1 St John's Square
London EC1M 4DH

T +44 20 7490 7674
studio@harperdownie.com
www.harperdownie.com

Client
Utopia Properties Limited

Project
Utopia Village

Drawing Title
Site Location Plan

Status	Drawn	Checked
Planning	DL	TW

Scale	Date
1:500 @ A1, 1:1000 @ A3	July 2013

Drwg. No.	Revision
638_S00	**P1**