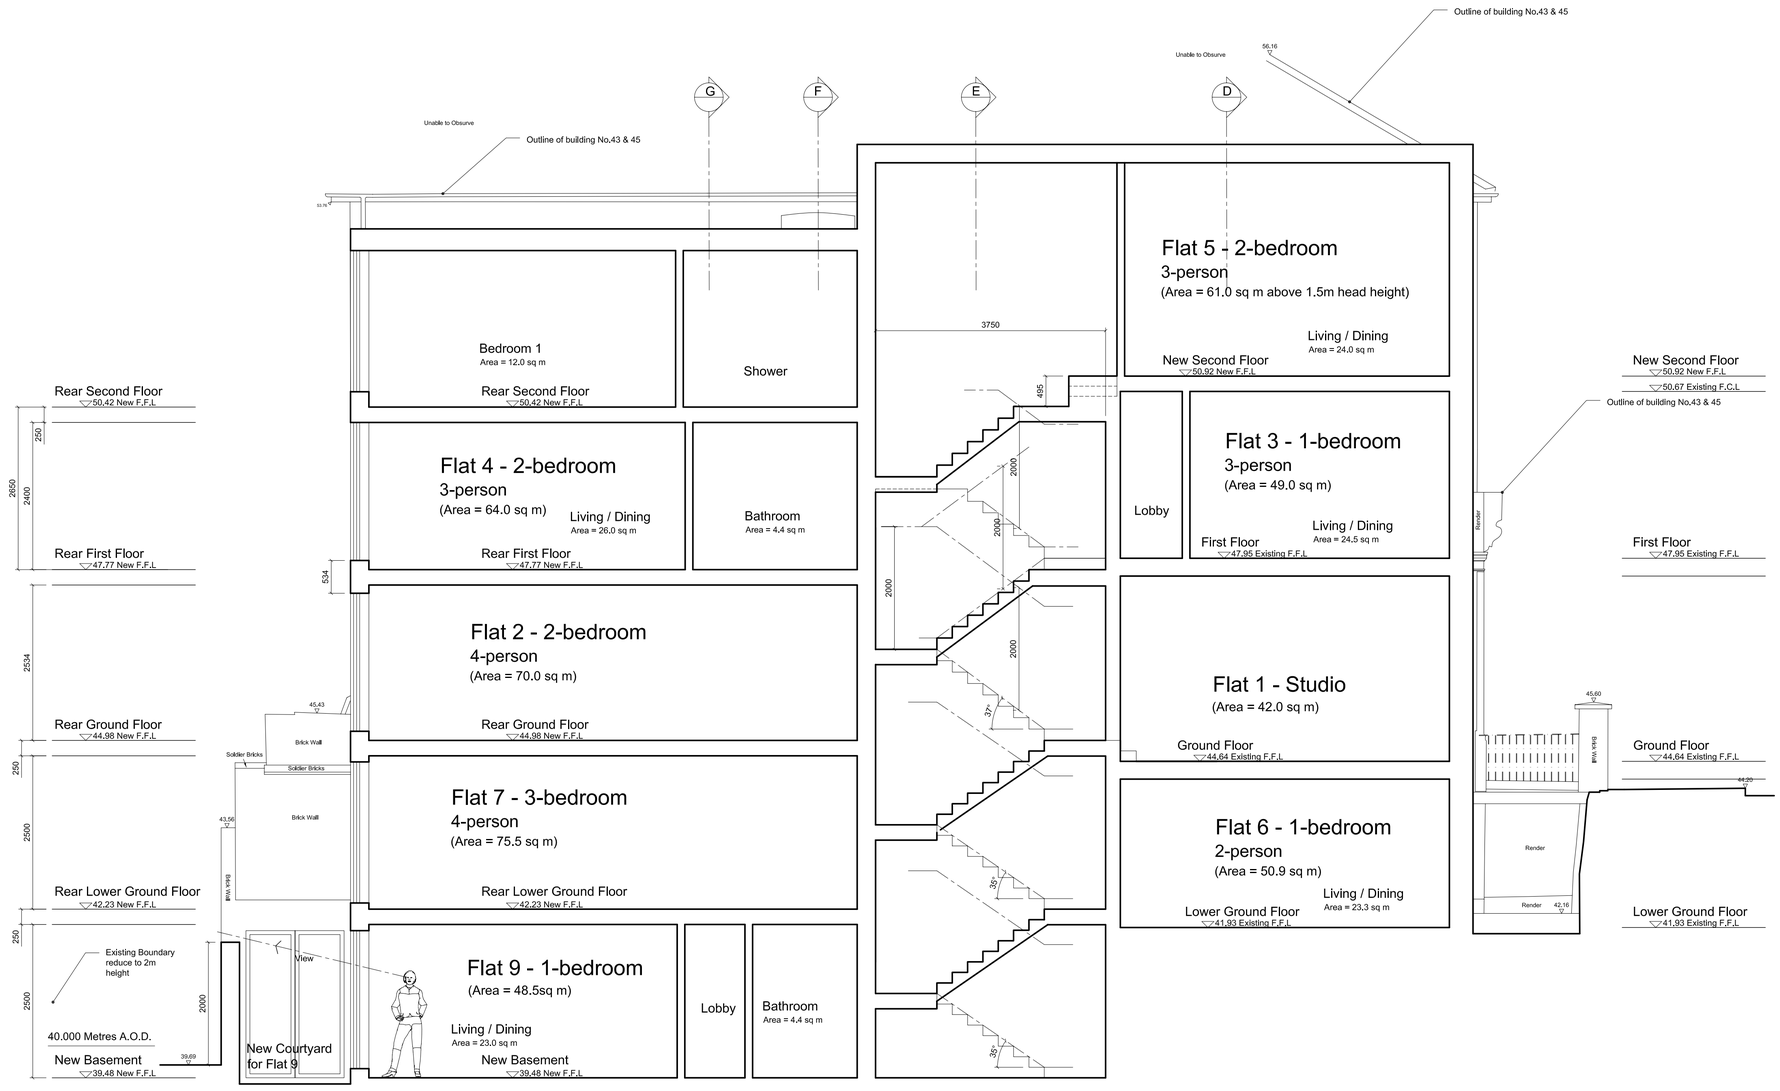

1 Proposed Section A

GENERAL NOTES

All dimensions are in millimetres

REVISION

A	OCT 13	Add section annotation

Ko and Partners
Unit 6
1-3 Upper Richmond Road
London SW15 2RF
T 020 8874 0758
F 0870 762 3742
E postbox@koandpartners.co.uk

Project: 41 Fortress Road, London NW5 1AD

PROPOSED SECTION A

Date: OCT 2013

394-A-009

Revision: A

Scale: 1:50@A1

Client: **Leycam Ltd**

FOR APPROVAL